
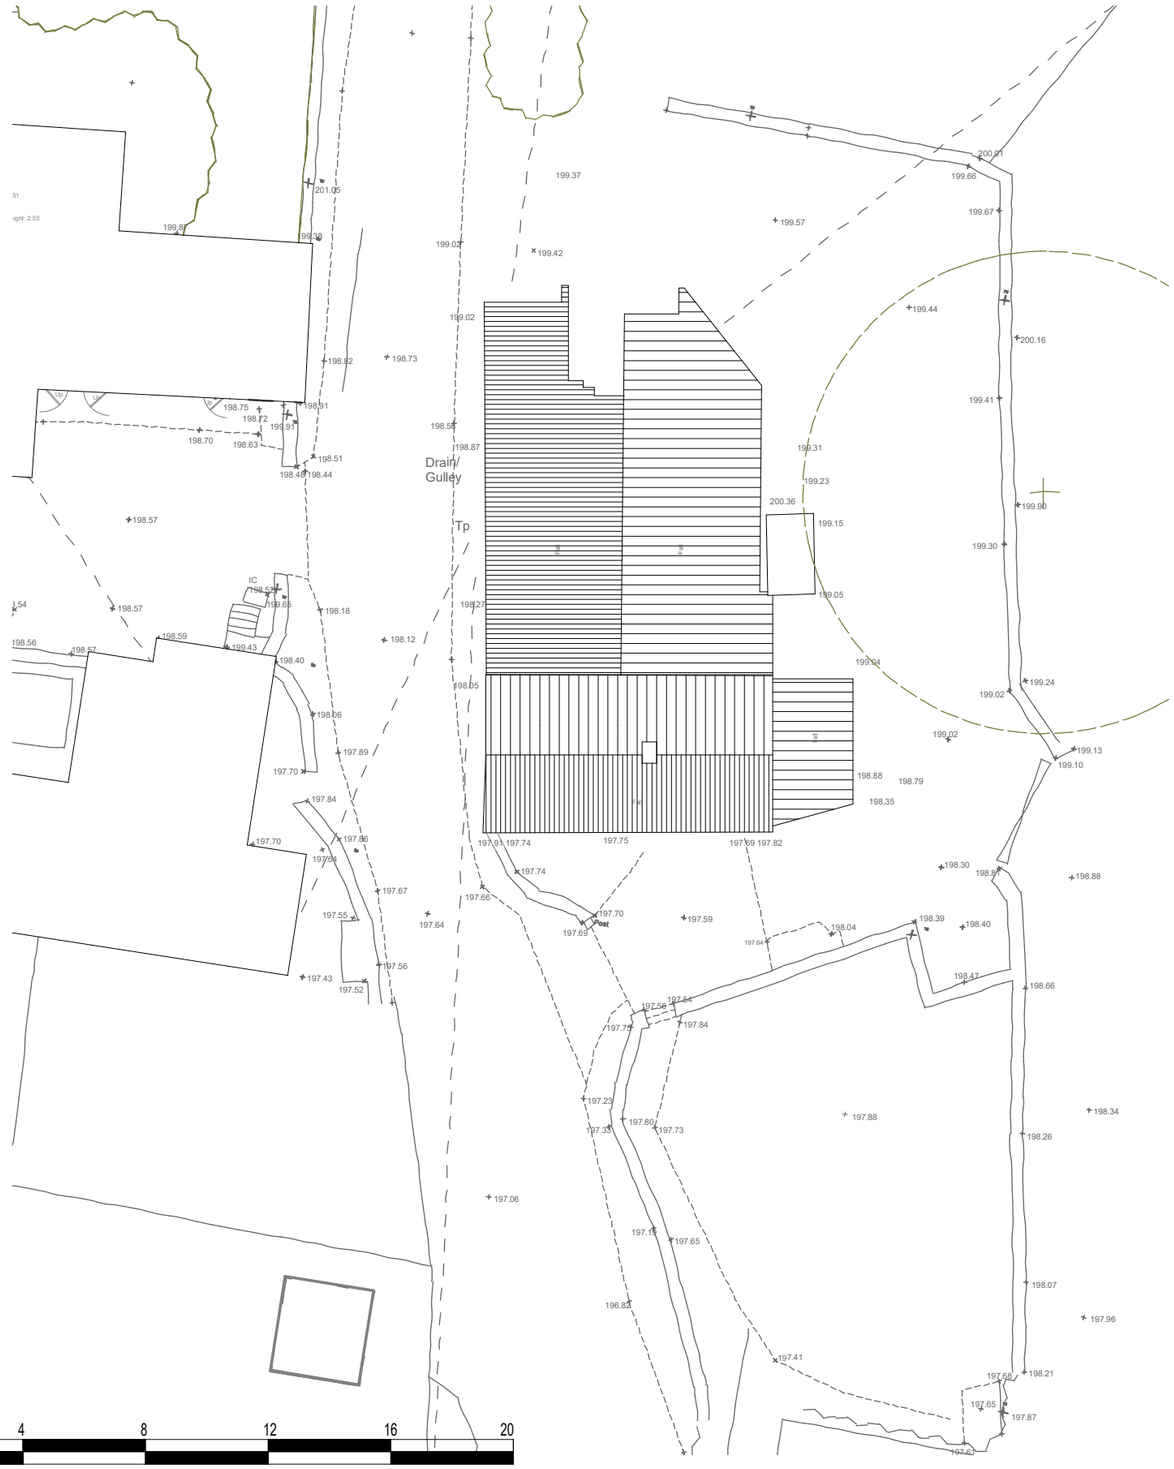


Roof Plan

1 : 100

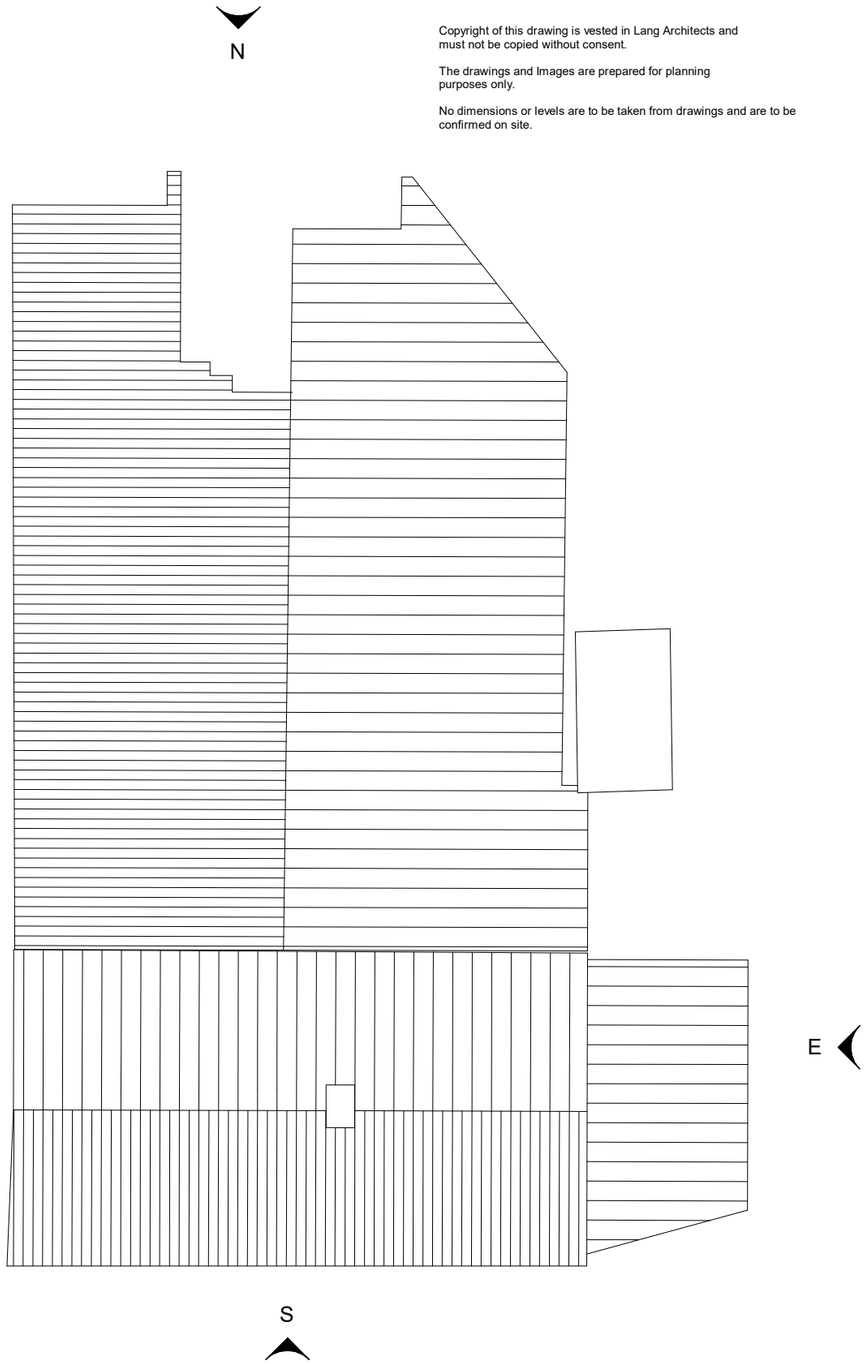

Copyright of this drawing is vested in Lang Architects and must not be copied without consent.

The drawings and Images are prepared for planning purposes only.

No dimensions or levels are to be taken from drawings and are to be confirmed on site.

No.	Description	Date
A	Planning Application	270726

LANG ARCHITECTS
info@langarchitects.co.uk

PROJECT
Old Estate Yard, Shottle

SHEET
Existing Site and Roof Plan

CLIENT
Damion Wigley

Date	Project number	Scale (@ A3)
270726	192	As indicated

Drawn by	DRAWING NUMBER	REV
CL	LA-XS-0002	A

Checked by
CL

27/07/2026 15:25:44