© This drawing and the building works depicted are the copyright of the Architect and may not be reproduced except with written consent. Figured dimensions only are to be taken from this drawing. All contractors must visit the site and be responsible for taking and checking all dimensions relative to their work. Lathams are to be advised of any variation between drawings and site conditions.




Front Elevation - Existing
1 : 100

Rear Elevation - Existing
1 : 100



Side Elevation - Existing
1 : 100

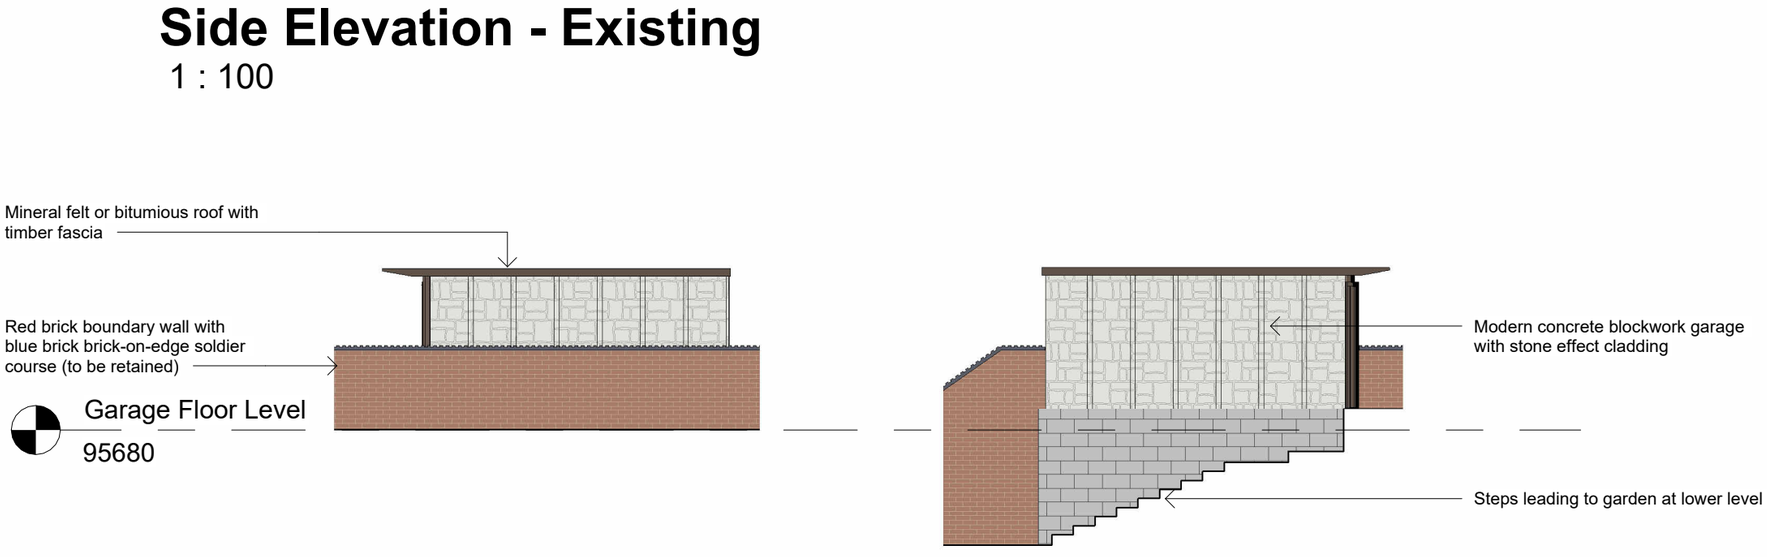

Garage Elevation (West) - Existing
1 : 100

Garage Elevation (East) - Existing
1 : 100

Rev	Drawn	Revision Description	Date
P04	SY	Planning requested amendments	06.08.26
P03	SY	Planning Issue	23.07.26
P02	SY	Second Draft	06.07.26
P01	SY	Draft Planning Issue	23.06.26

Status A1 - Issue for Planning Approval

Nottingham
50 St Mary's Gate
Nottingham NG1 1QA
+44 (0)115 648 5012

Derby
1 College Place
Derby DE1 3DY
+44 (0)1332 365 777

London
70 Cowcross Street
London EC1M 6EJ

enquiries@lathams.uk.com
lathams.uk.com

Lathams
ARCHITECTURE + URBANISM

Project
6 Parkside, Belper

Client
Kerry & Jonathan Gill

Drawing Title
Elevations - Existing

Drawing Number	Status	Revision
3000	**A1**	**P04**

File Name
Project - Originator - Function - Spatial - Form - Discipline - Drawing Number - Status - Revision
7726–LAT–ZZ–XX–DE–A–3000–A1–P04

Scale	Date	Drawn	Checked
1 : 100	06.08.26	SY	SG

Lathams Job Number	Original Size
7726	A2

© Derek Latham + Co. Ltd