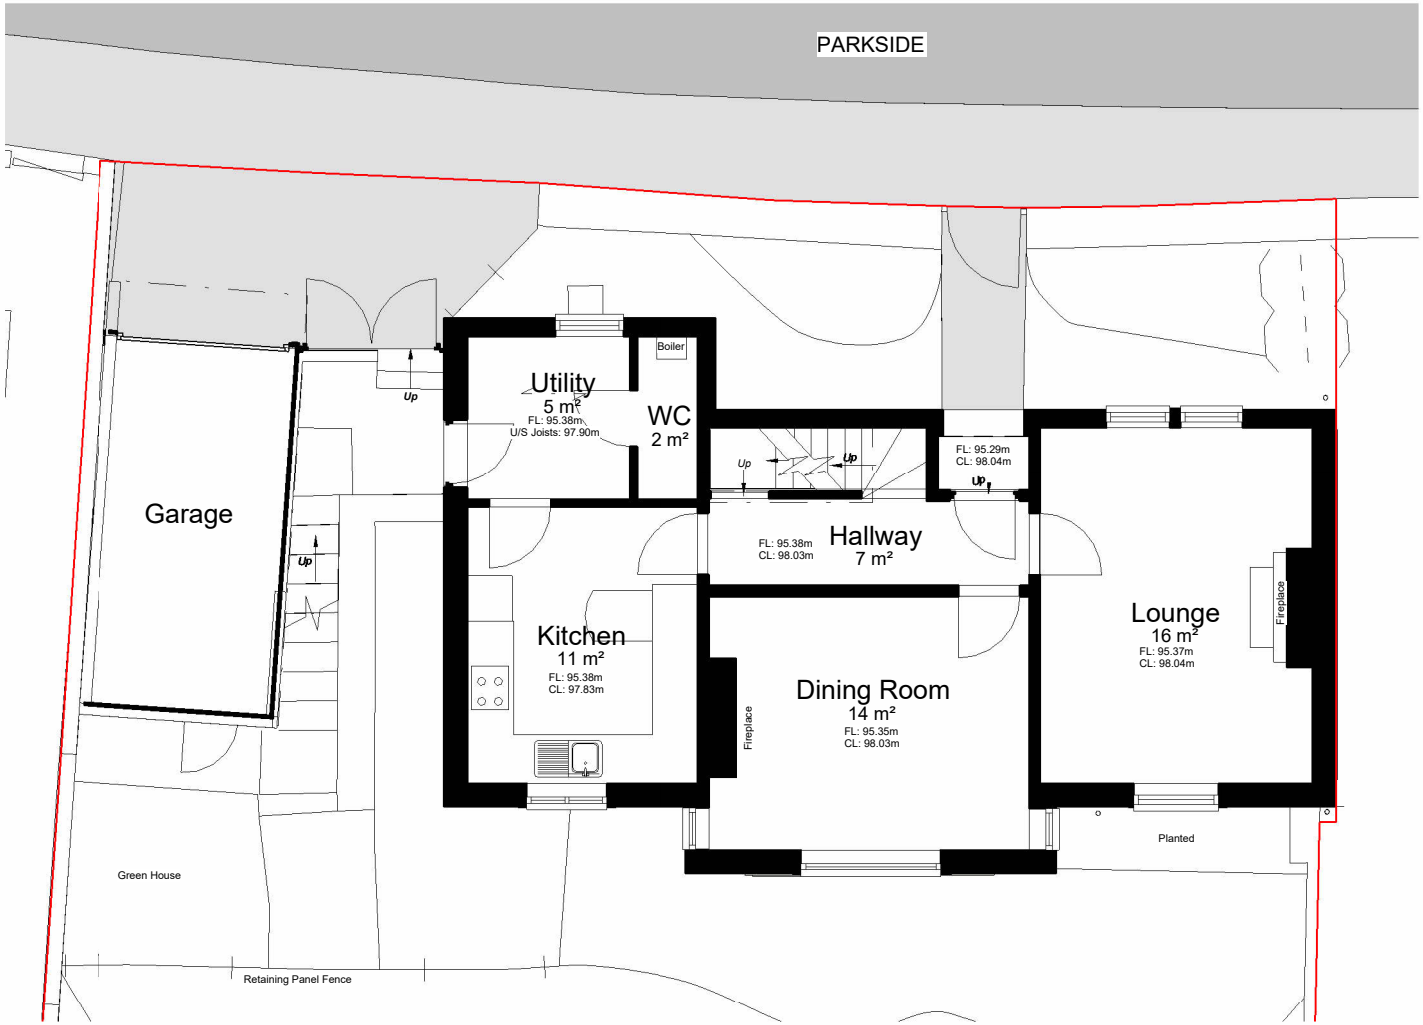


00 - Upper Ground Floor - Existing

1 : 100

N

0m 1m 2m 3m 4m 5m

Scale 1:100 @ A4

P04	SY	Planning requested amendments	06.08.26
P03	SY	Planning Issue	23.07.26
P02	SY	Draft Planning Issue	23.06.26
P01	SY	Proposed Options	02.03.26

Rev	Drawn	Revision Description	Date

Status A1 - Issue for Planning Approval

Project
6 Parkside, Belper

Client
Kerry & Jonathan Gill

Lathams Job Number
7726

Drawing Title
Upper Ground Floor Plan - Existing

File Name *Project-Originator-Function-Spatial-Form-Discipline-Number-Status-Revision*
7726–LAT–XX–00–DP–A–2001–A1–P04

Scale @ A4	Date	Revision
1 : 100	06.08.26	P04

Nottingham
50 St Mary's Gate NG1 1QA
+44 (0)115 648 5012

Derby
1 College Place DE1 3DY
+44 (0)1332 365 777

London
70 Cowcross Street EC1M 6EJ

Lathams
ARCHITECTURE + URBANISM

enquiries@lathams.uk.com
lathams.uk.com

© Derek Latham + Co. Ltd