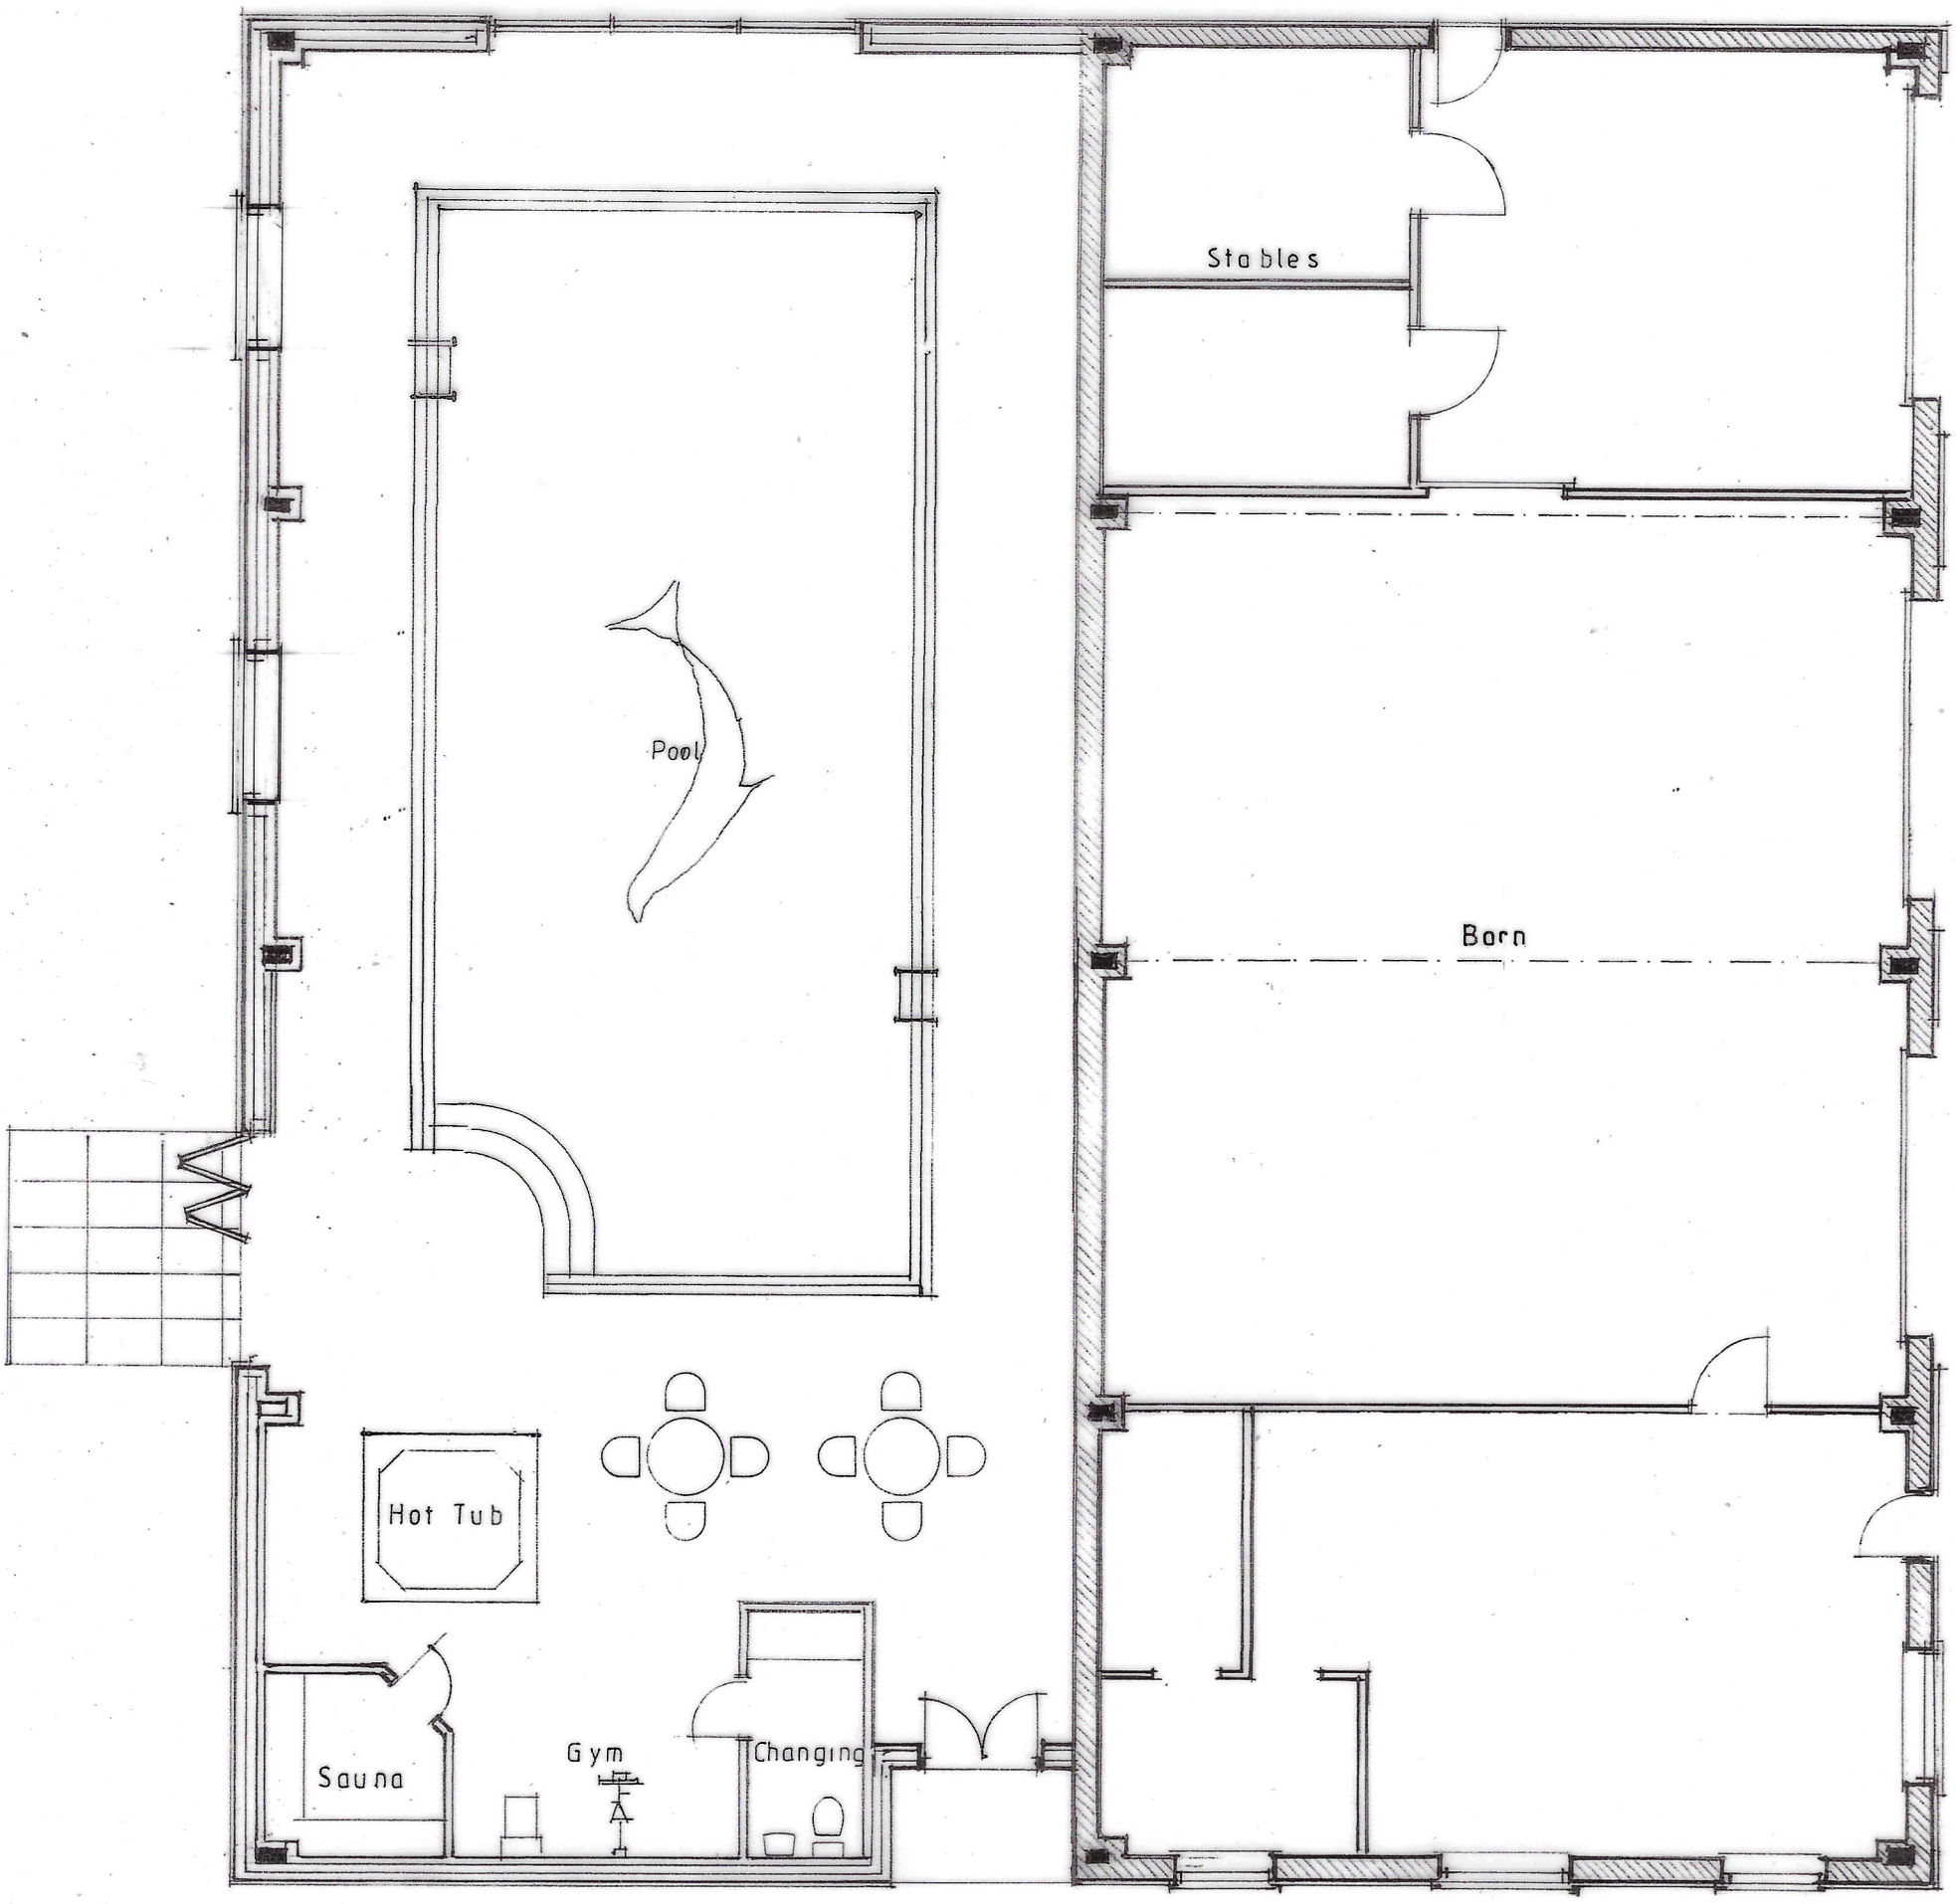


FLOOR PLAN

PLAN AS PROPOSED

Scale 1/100 at A3
Drwg. No. SG/GLF/22

GARNER LANE FARM, GARNER LANE, SOUTH WINGFIELD

e austin
planning & building services

'Blue Horizon'
Main Road
Higham
Derbyshire DE55 6EH
Telephone 01773 835304
E-mail ernieaustin1942@hotmail.com