

PROPOSED FIRST FLOOR PLANS - BARNS A AND B_REV_D.

DWG. NO. 2430_025 SCALE. 1:100@A3

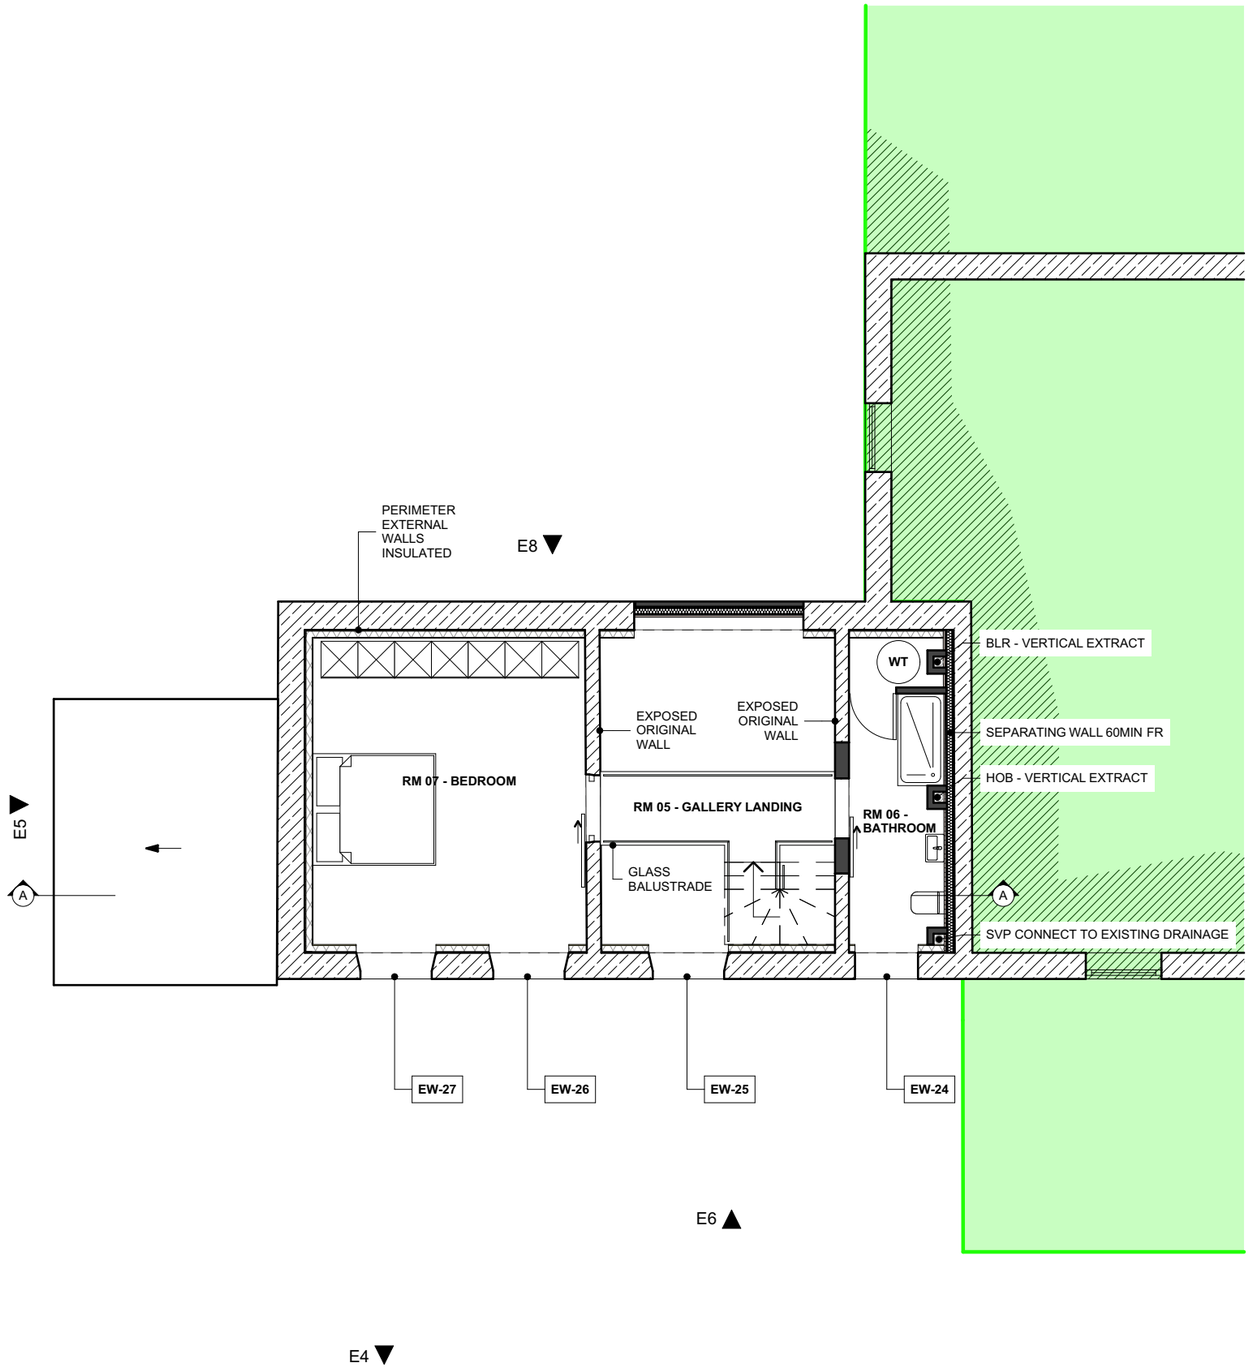

(EW) EXTERNAL WINDOWS

EW-24	REPLACEMENT WINDOW
EW-25	REPLACEMENT WINDOW
EW-26	REPLACEMENT WINDOW
EW-27	REPLACEMENT WINDOW
EW-29	REPLACEMENT WINDOW
EW-30	REPLACEMENT WINDOW

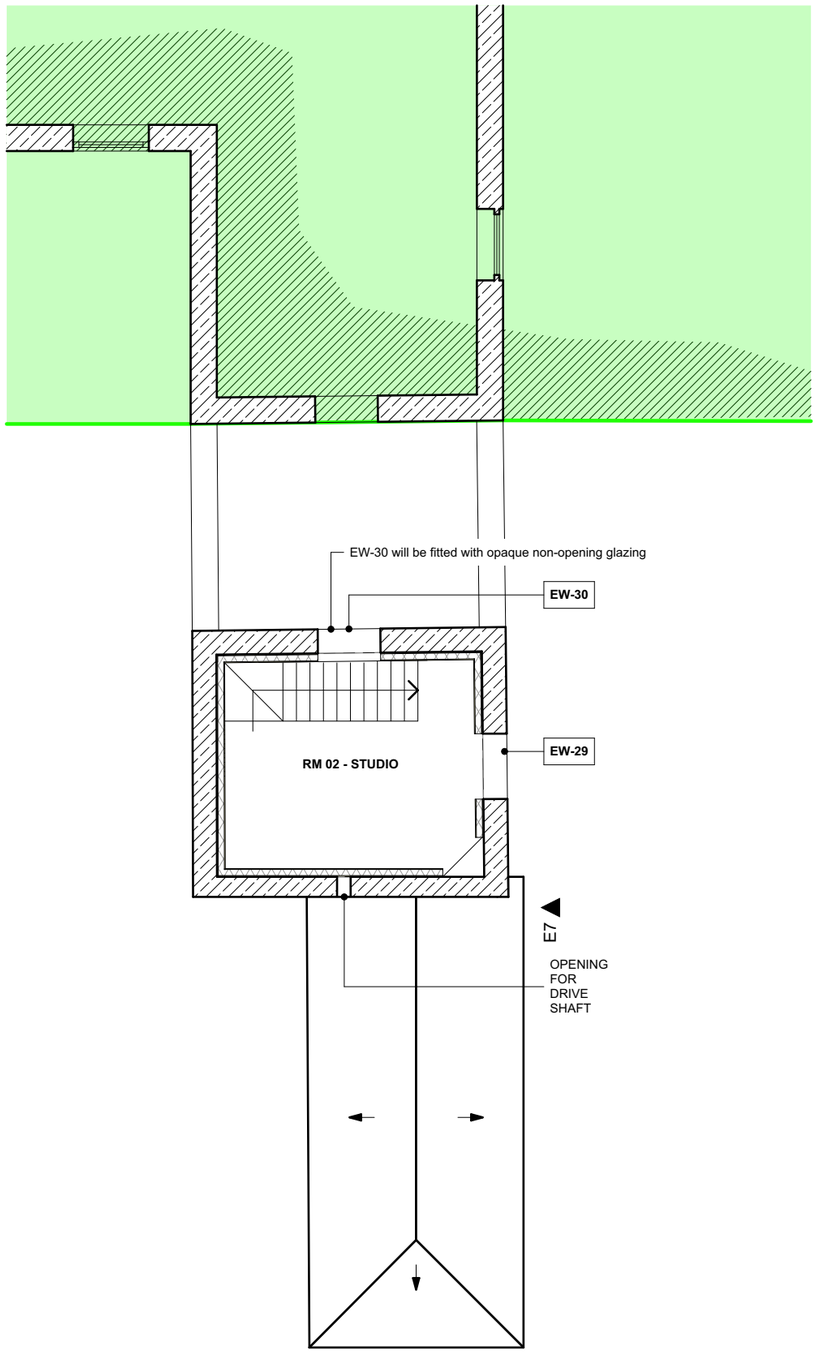

COPYRIGHT ©
This drawing is copyright and issued to you in confidence. It must not be copied, used or disclosed, in whole or in part, to third parties without our written permission. It remains the property of JERVIS DESIGN LIMITED, Registered office: Suite 10, Chester Court, Alfreton Rd, Derby DE21 4AB. Company registration number: 12978017, and must be returned on request.

DIMENSIONS NOTE:
All dimensions are in millimetres unless stated otherwise. If in doubt ask. Do not scale from this drawing.

SURVEY NOTE:
Drawing based on inherited information. All dimensions and levels to be checked prior to any work commencing on site.

GENERAL NOTES:
1. Any changes to the drawn drawing during construction should be recorded and reported to JERVIS DESIGN LIMITED immediately.
2. All works by the contractor must be carried out in a way such that all requirements under the heath and safety at work act are satisfied.
3. All work to be carried out in compliance with the requirements of the relevant statutory authorities and regulations.

N

0m 1 2 3 4

SCALE 1:100

Rev.	By.	Date.	Description.

Jervis DESIGN ARCHITECTS
01332 505238
jervisdesign.com
18 Duffield Rd, Derby DE1 3BB

CLIENT.
S&D SERVICES LTD

PROJECT.
FIRS FARM

DRAWING TITLE.
PROPOSED FIRST FLOOR PLANS - BARNS A AND B_REV_D

DATE PUBLISHED.	SHEET SIZE.	DRAWN BY.	SCALE.
07/08/2026	A3	PJ	1:100

STATUS.
PLANNING

PROJECT NUMBER_DRAWING ID_REVISION.
2430_025

BARN A

BARN B