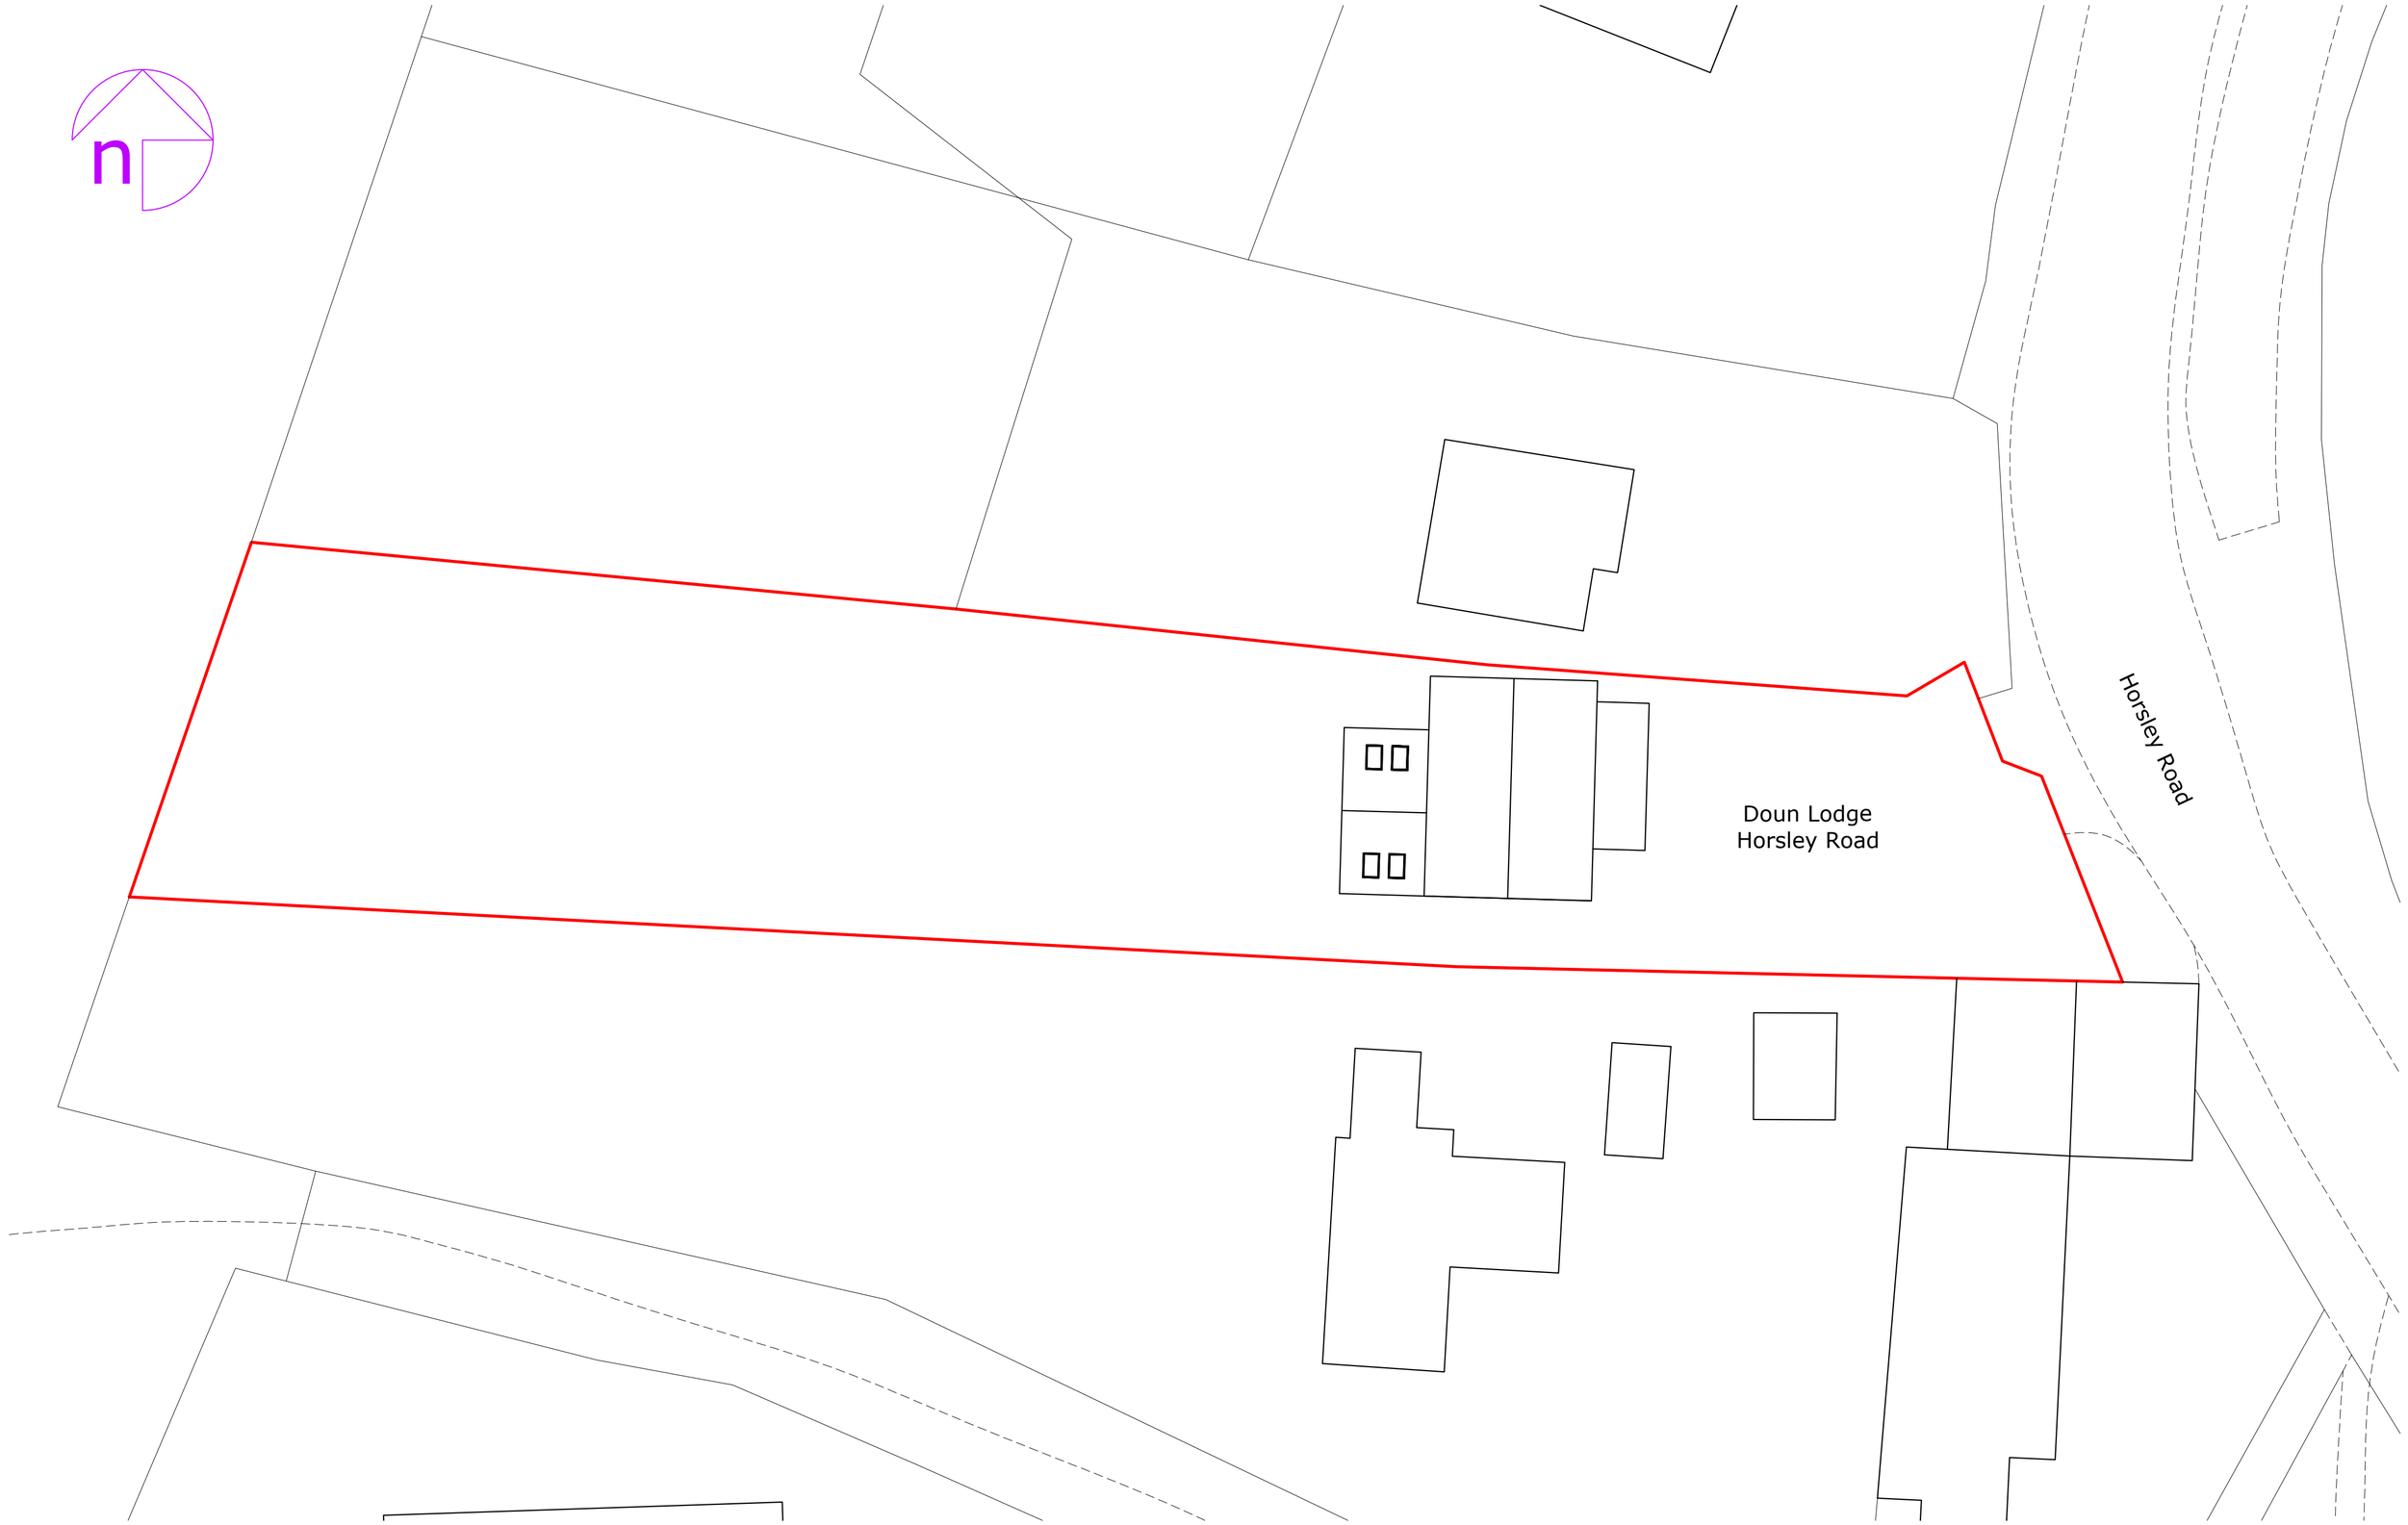


Accredited by: NAPIT MCS CERTIFIED RECC

Client/Project: Charles Nash Doun Lodge, Horsley Road Horsley, Derby DE21 5BR	Project status: PLANNING Drawing title: Site plan as existing

Rev:	Description:	By:	Date:

Scale: 1:200	Paper Size: A2	Drawn: D. Rodriguez	Checked:
Project ID: J-D326420E	Drawing No: 01	Revision: -	Date: 07.08.2026

© Octopus Energy 2023