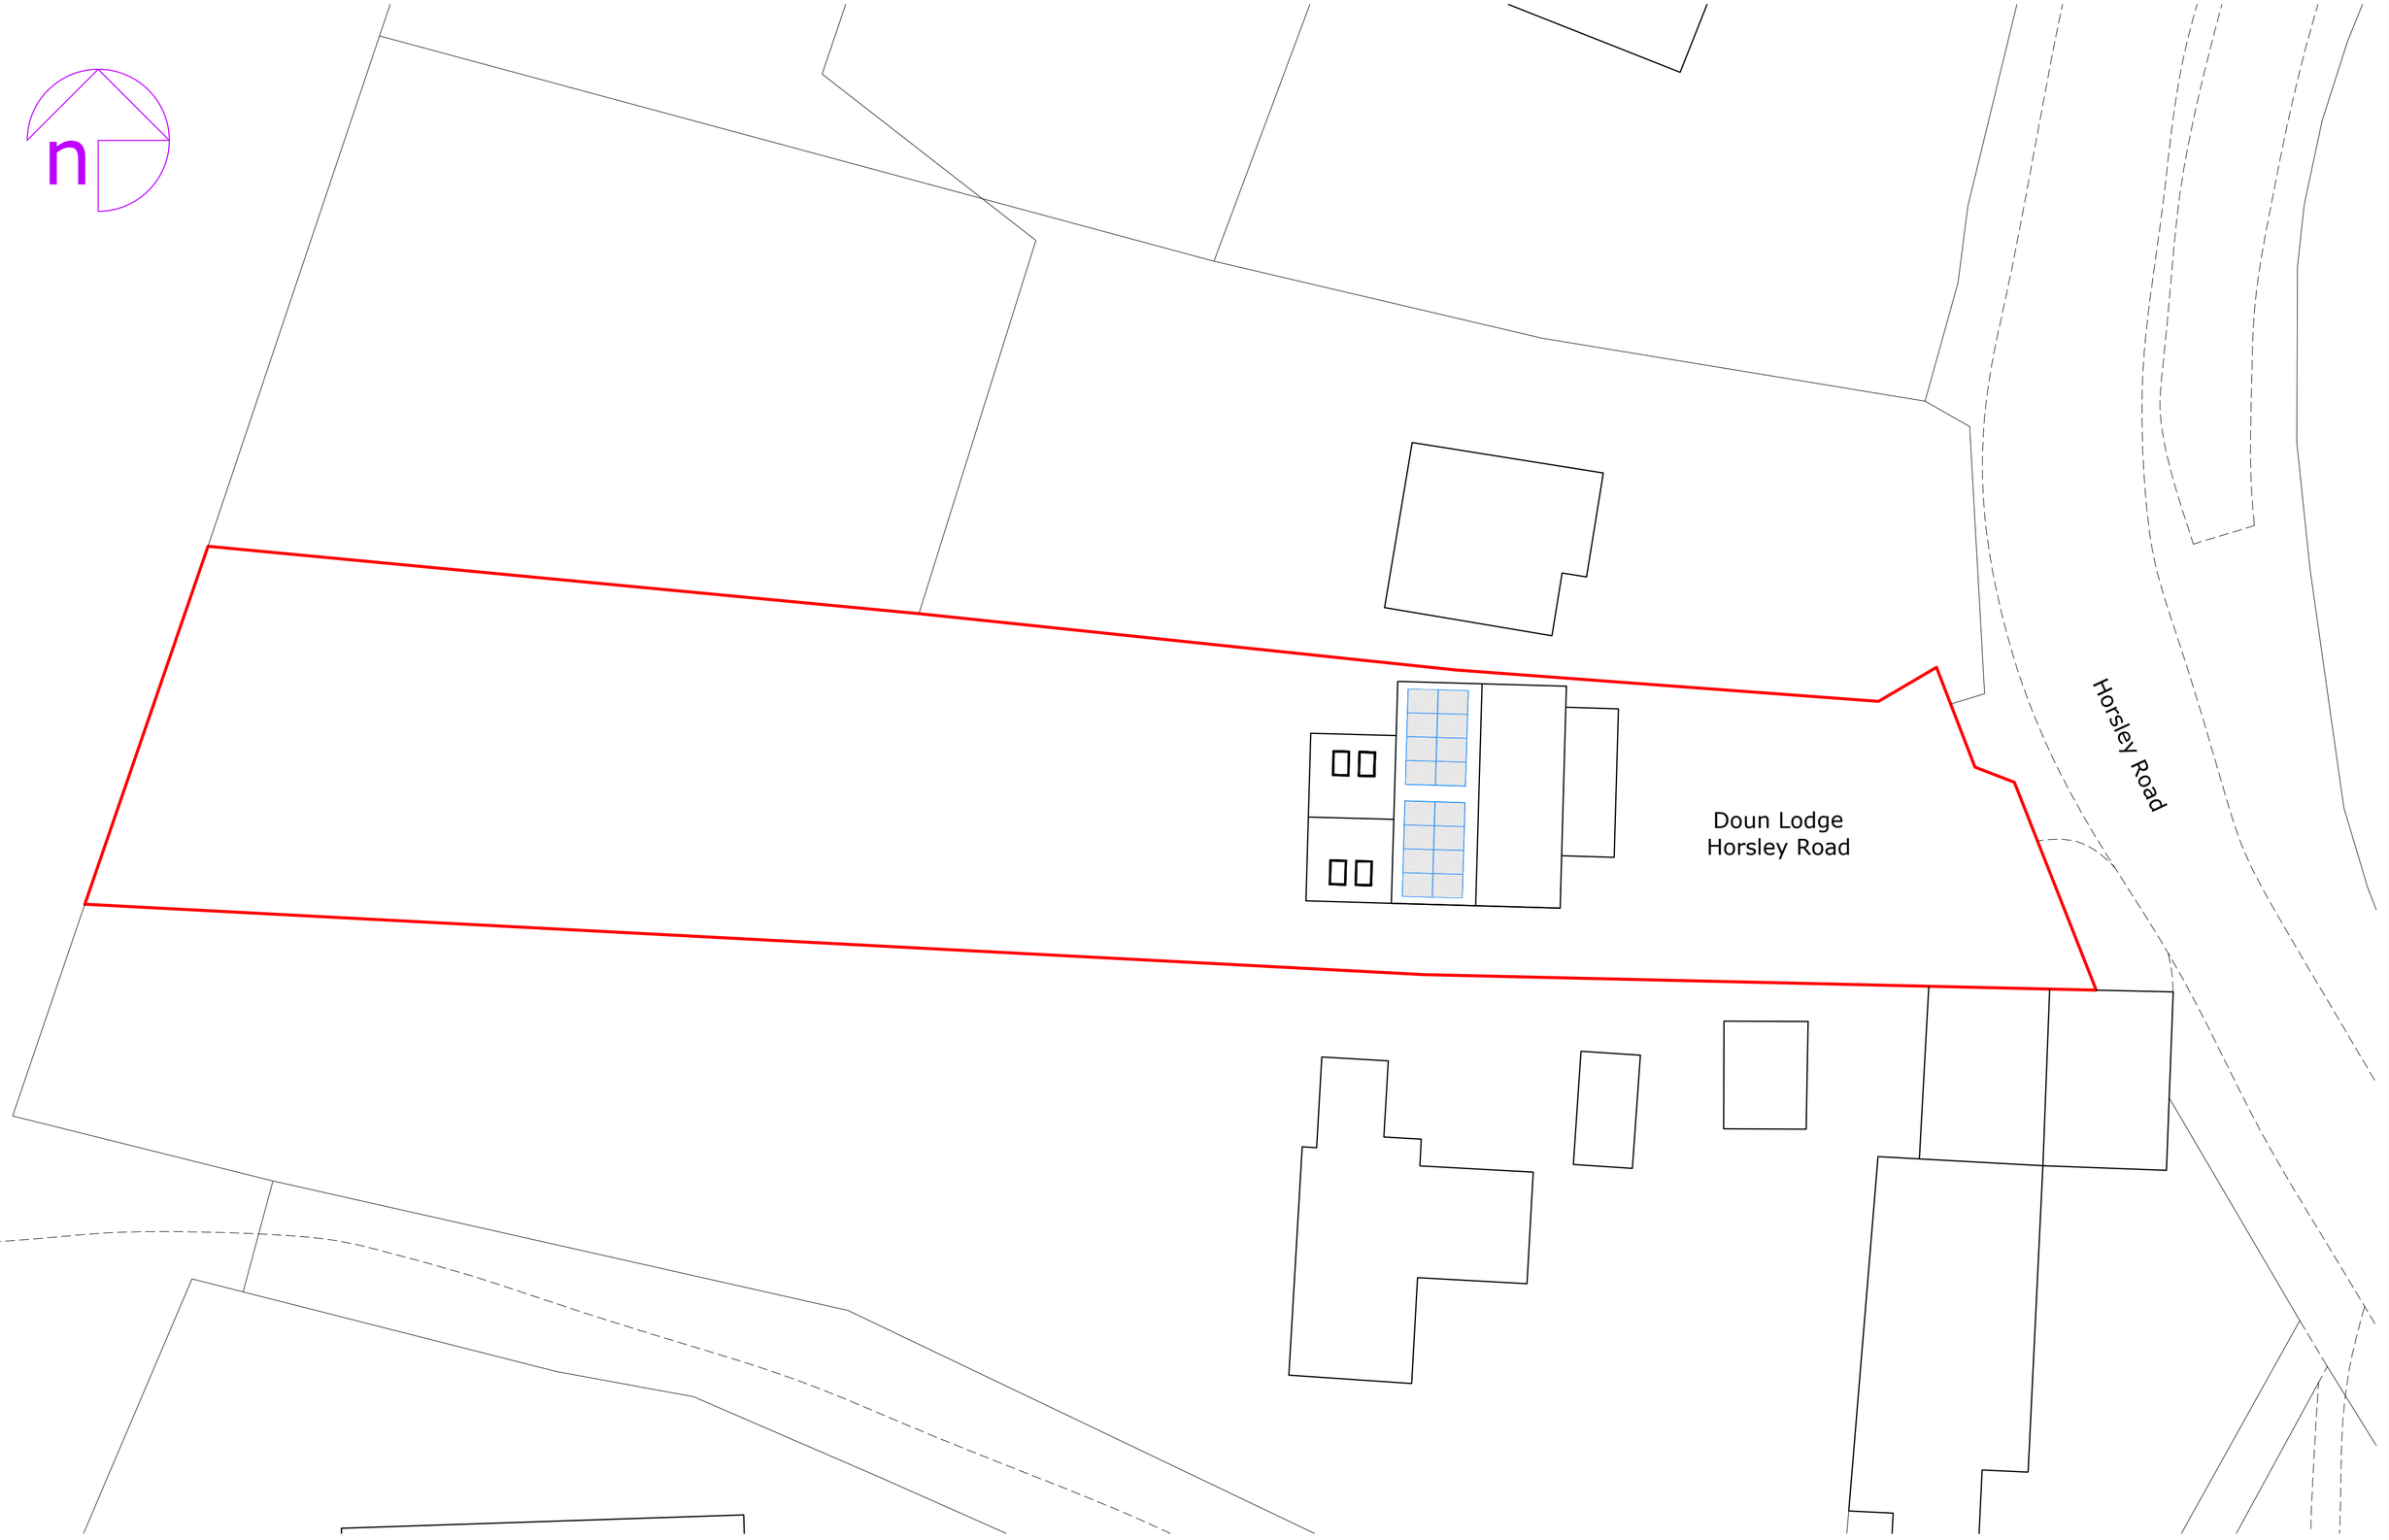


Accredited by: NAPIT MCS CERTIFIED RECC

Client/Project: Charles Nash Doun Lodge, Horsley Road Horsley, Derby DE21 5BR	Project status: PLANNING Drawing title: Site plan as proposed

Rev:	Description:	By:	Date:

Scale:	Paper Size:	Drawn:	Checked:
1:200	A2	D. Rodriguez	
Project ID:	**Drawing No:**	**Revision:**	**Date:**
J-D326420E	01	-	07.08.2026

© Octopus Energy 2023