

Front Elevation (South)

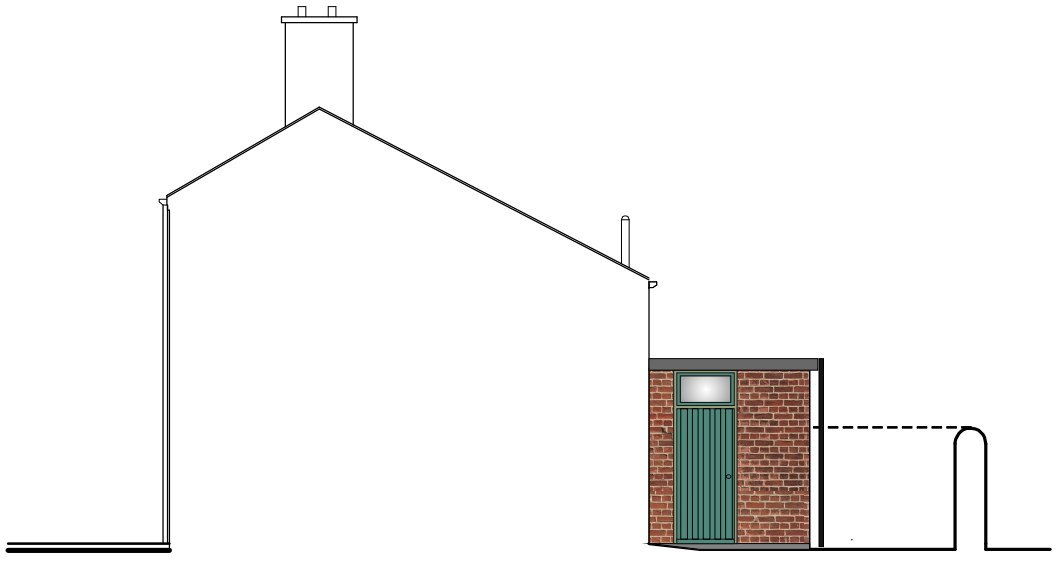

Side Section (East)



Rear Elevation (North)

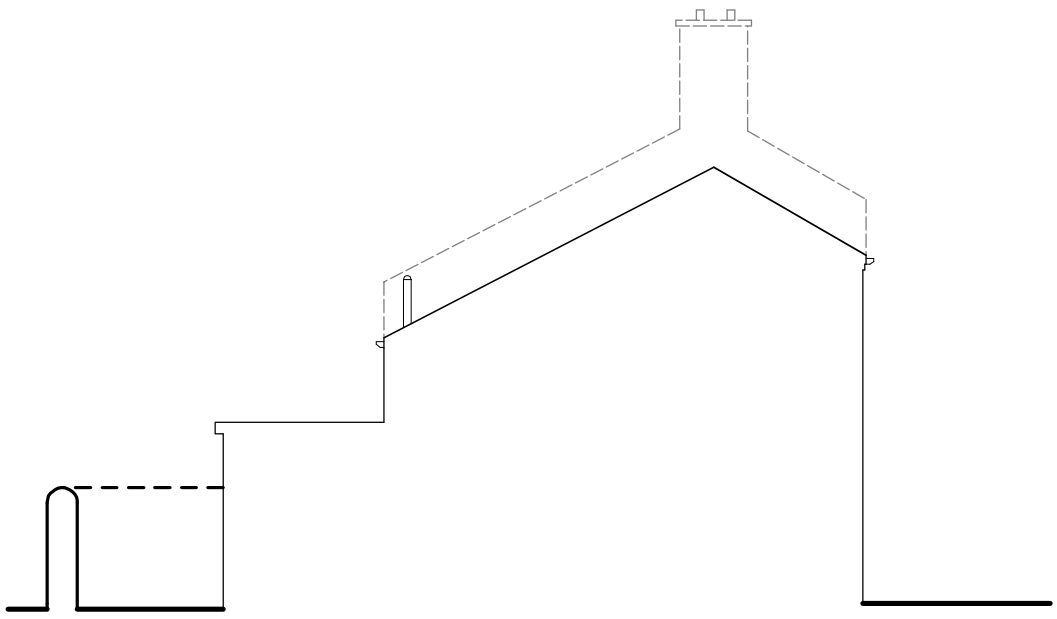

Side Section (West)

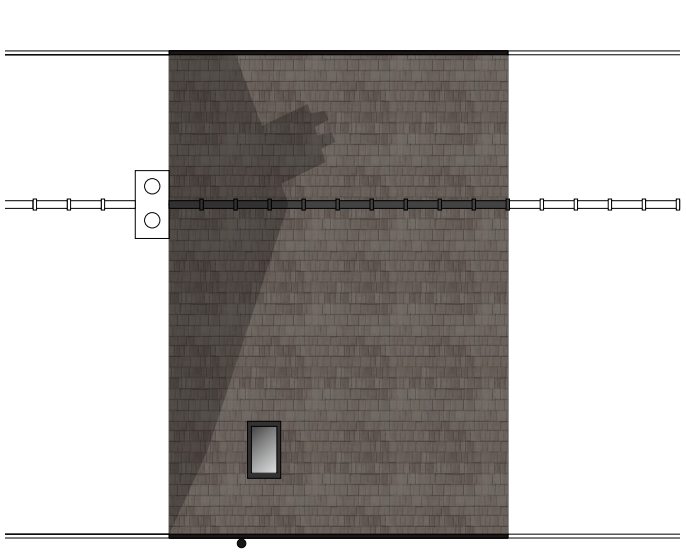

Roof plan

North

Scale 1:100 @ A3

0 2 4 6 8 10 metres

Revision '0' - 10/01/2026
Issued for Client Review/Approval

Rev 'A' - 04/08/2026
Issued for Approval

Project: 42 Short Row, Belper. DE56 1DJ		
Client: D. Monahan		
Title: Existing & Proposed Elevations		
Scale: 1:100@A3	Inception: Nov 2025	Drawn: DG
Job: C1081	Dwg No: E01	Rev: A

DAVID GUY
ARCHITECTURAL SERVICES
www.dg4design.co.uk
e: info@dg4design.co.uk
9 Chesterfield Road, Belper. DE56 1FD Mobile 07979 542199