GROUND FLOOR PLAN
SCALE 1:100

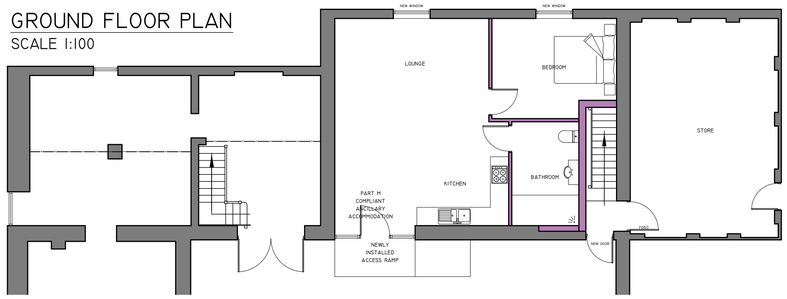

FIRST FLOOR PLAN
SCALE 1:100

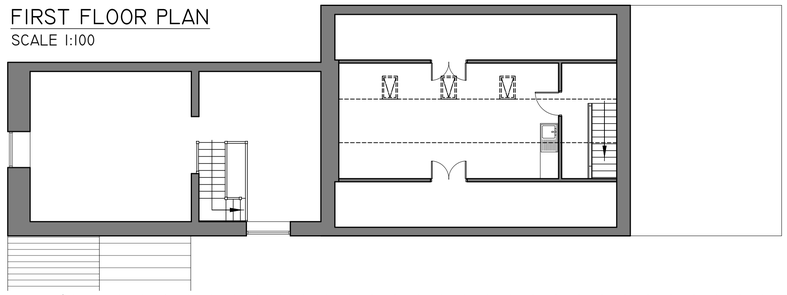

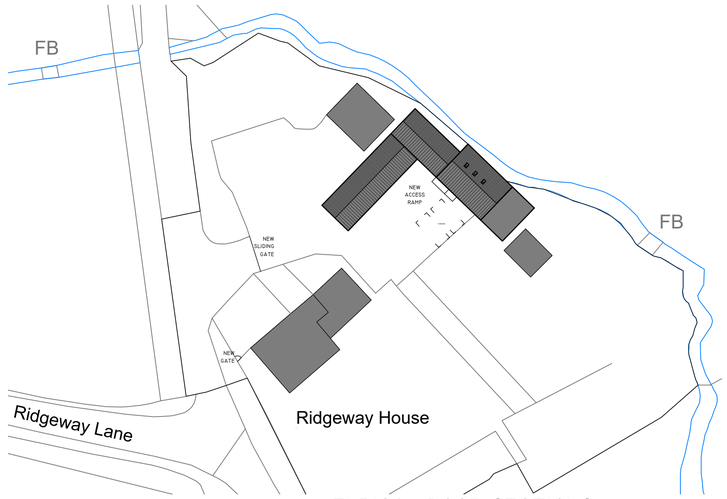

SITE PLAN
SCALE 1:500

TYPICAL DOOR SECTIONS
SCALE 1:20

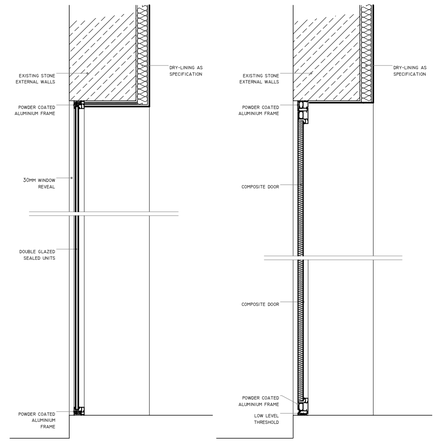

FRONT ELEVATION
SCALE 1:100



1:50 1M 2M 3M 4M 5M
1:100 2M 4M 6M 8M 10M
1:200 5M 10M 15M 20M
1:500 10M 20M 30M 40M 50M

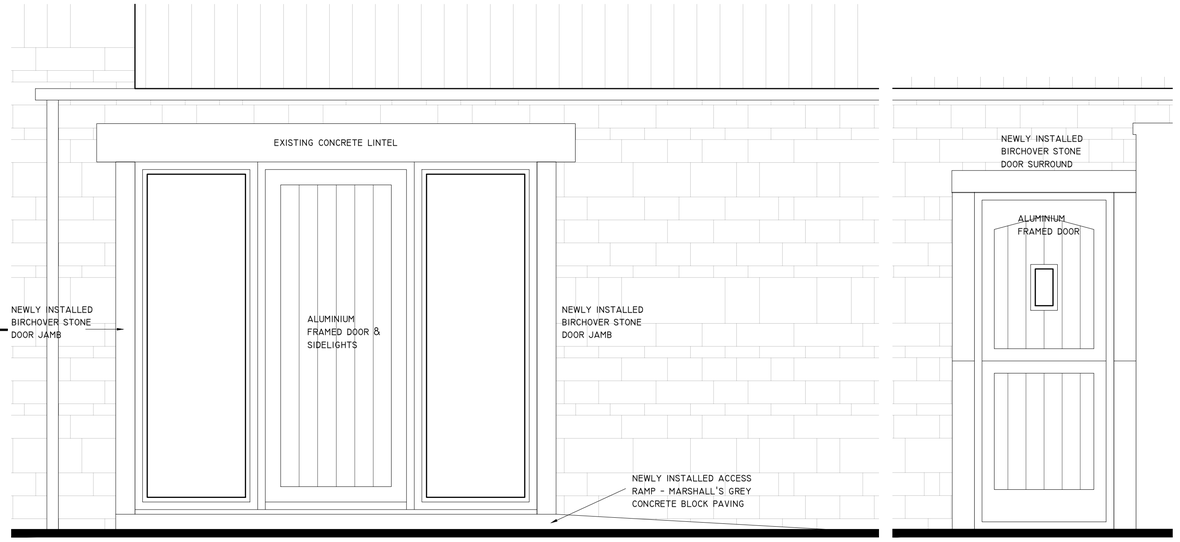

MAIN ENTRNACE DOOR ELEVATION
SCALE 1:20

DOOR ELEVATION
SCALE 1:20

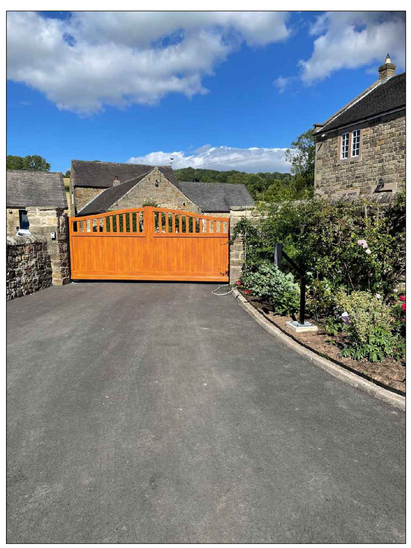

PHOTO OF INSTALLED GATE
SCALE NTS

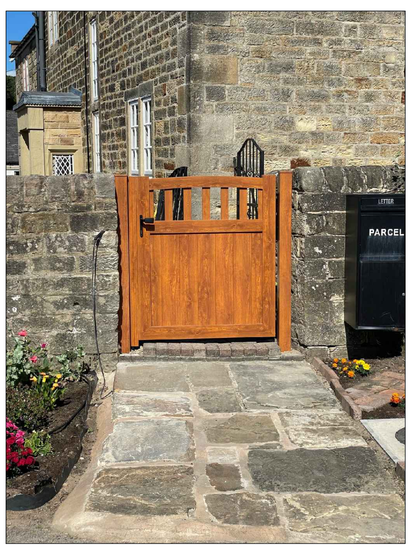

PHOTO OF INSTALLED GATE
SCALE NTS



PHOTO OF INSTALLED ENTRANCE DOOR AND RAMP

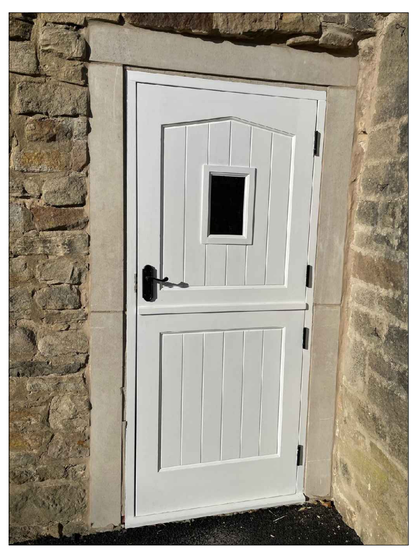

PHOTO OF INSTALLED DOOR
SCALE NTS

REVISIONS

PAUL GAUGHAN BUILDING CONSULTANTS
Unit E14, Langham Park Industrial Estate, Lows Lane
Stanton by Dale, Ilkeston DE7 4RJ
PHONE 0115 9324010
E-MAIL: INFO@PAUL-GAUGHAN.CO.UK
WEB: WWW.PAUL-GAUGHAN.CO.UK

CLIENT
-

LOCATION
RIDGEWAY HOUSE,
RIDGEWAY LANE, BELPER,
DERBYSHIRE, DE56 2JT

PROJECT
ALTERATIONS TO OUTBUILDINGS

TITLE
RETROSPECTIVE APPLICATION FOR GATES, DOORS AND ACCESS RMAP

PAPER SIZE	SCALE	DATE
ISO A1 (594.00 x 841.00 MM)	1:500; 1:100; 1:20	JUL 2026

DRAWING NUMBER	REVISION
JG/BD/2025/197/03	.

SCALES ARE CORRECT AT TIME OF PLOTTING HOWEVER PLEASE NOTE THAT DISTORTION CAN OCCUR DURING COPYING. THIS DRAWING IS COPYRIGHT AND MAY NOT BE ALTERED, TRACED, PHOTOGRAPHED, ELECTRONICALLY COPIED OR USED FOR ANY PURPOSE OTHER THAN FOR WHICH IT IS ISSUED, WITHOUT WRITTEN PERMISSION FROM MR. GAUGHAN. CHECK ALL DIMENSIONS ON SITE. ANY DISCREPANCIES SHOULD BE REPORTED TO THE DESIGNER BEFORE WORKS PROCEED. HATCHING IS A REPRESENTATION OF MATERIALS ONLY.