No	REVISION	DATE	BY
A	Changes to bathroom and FL height + French door	March	26
B	Re design	July	26
C	Site plan updatted	July	26

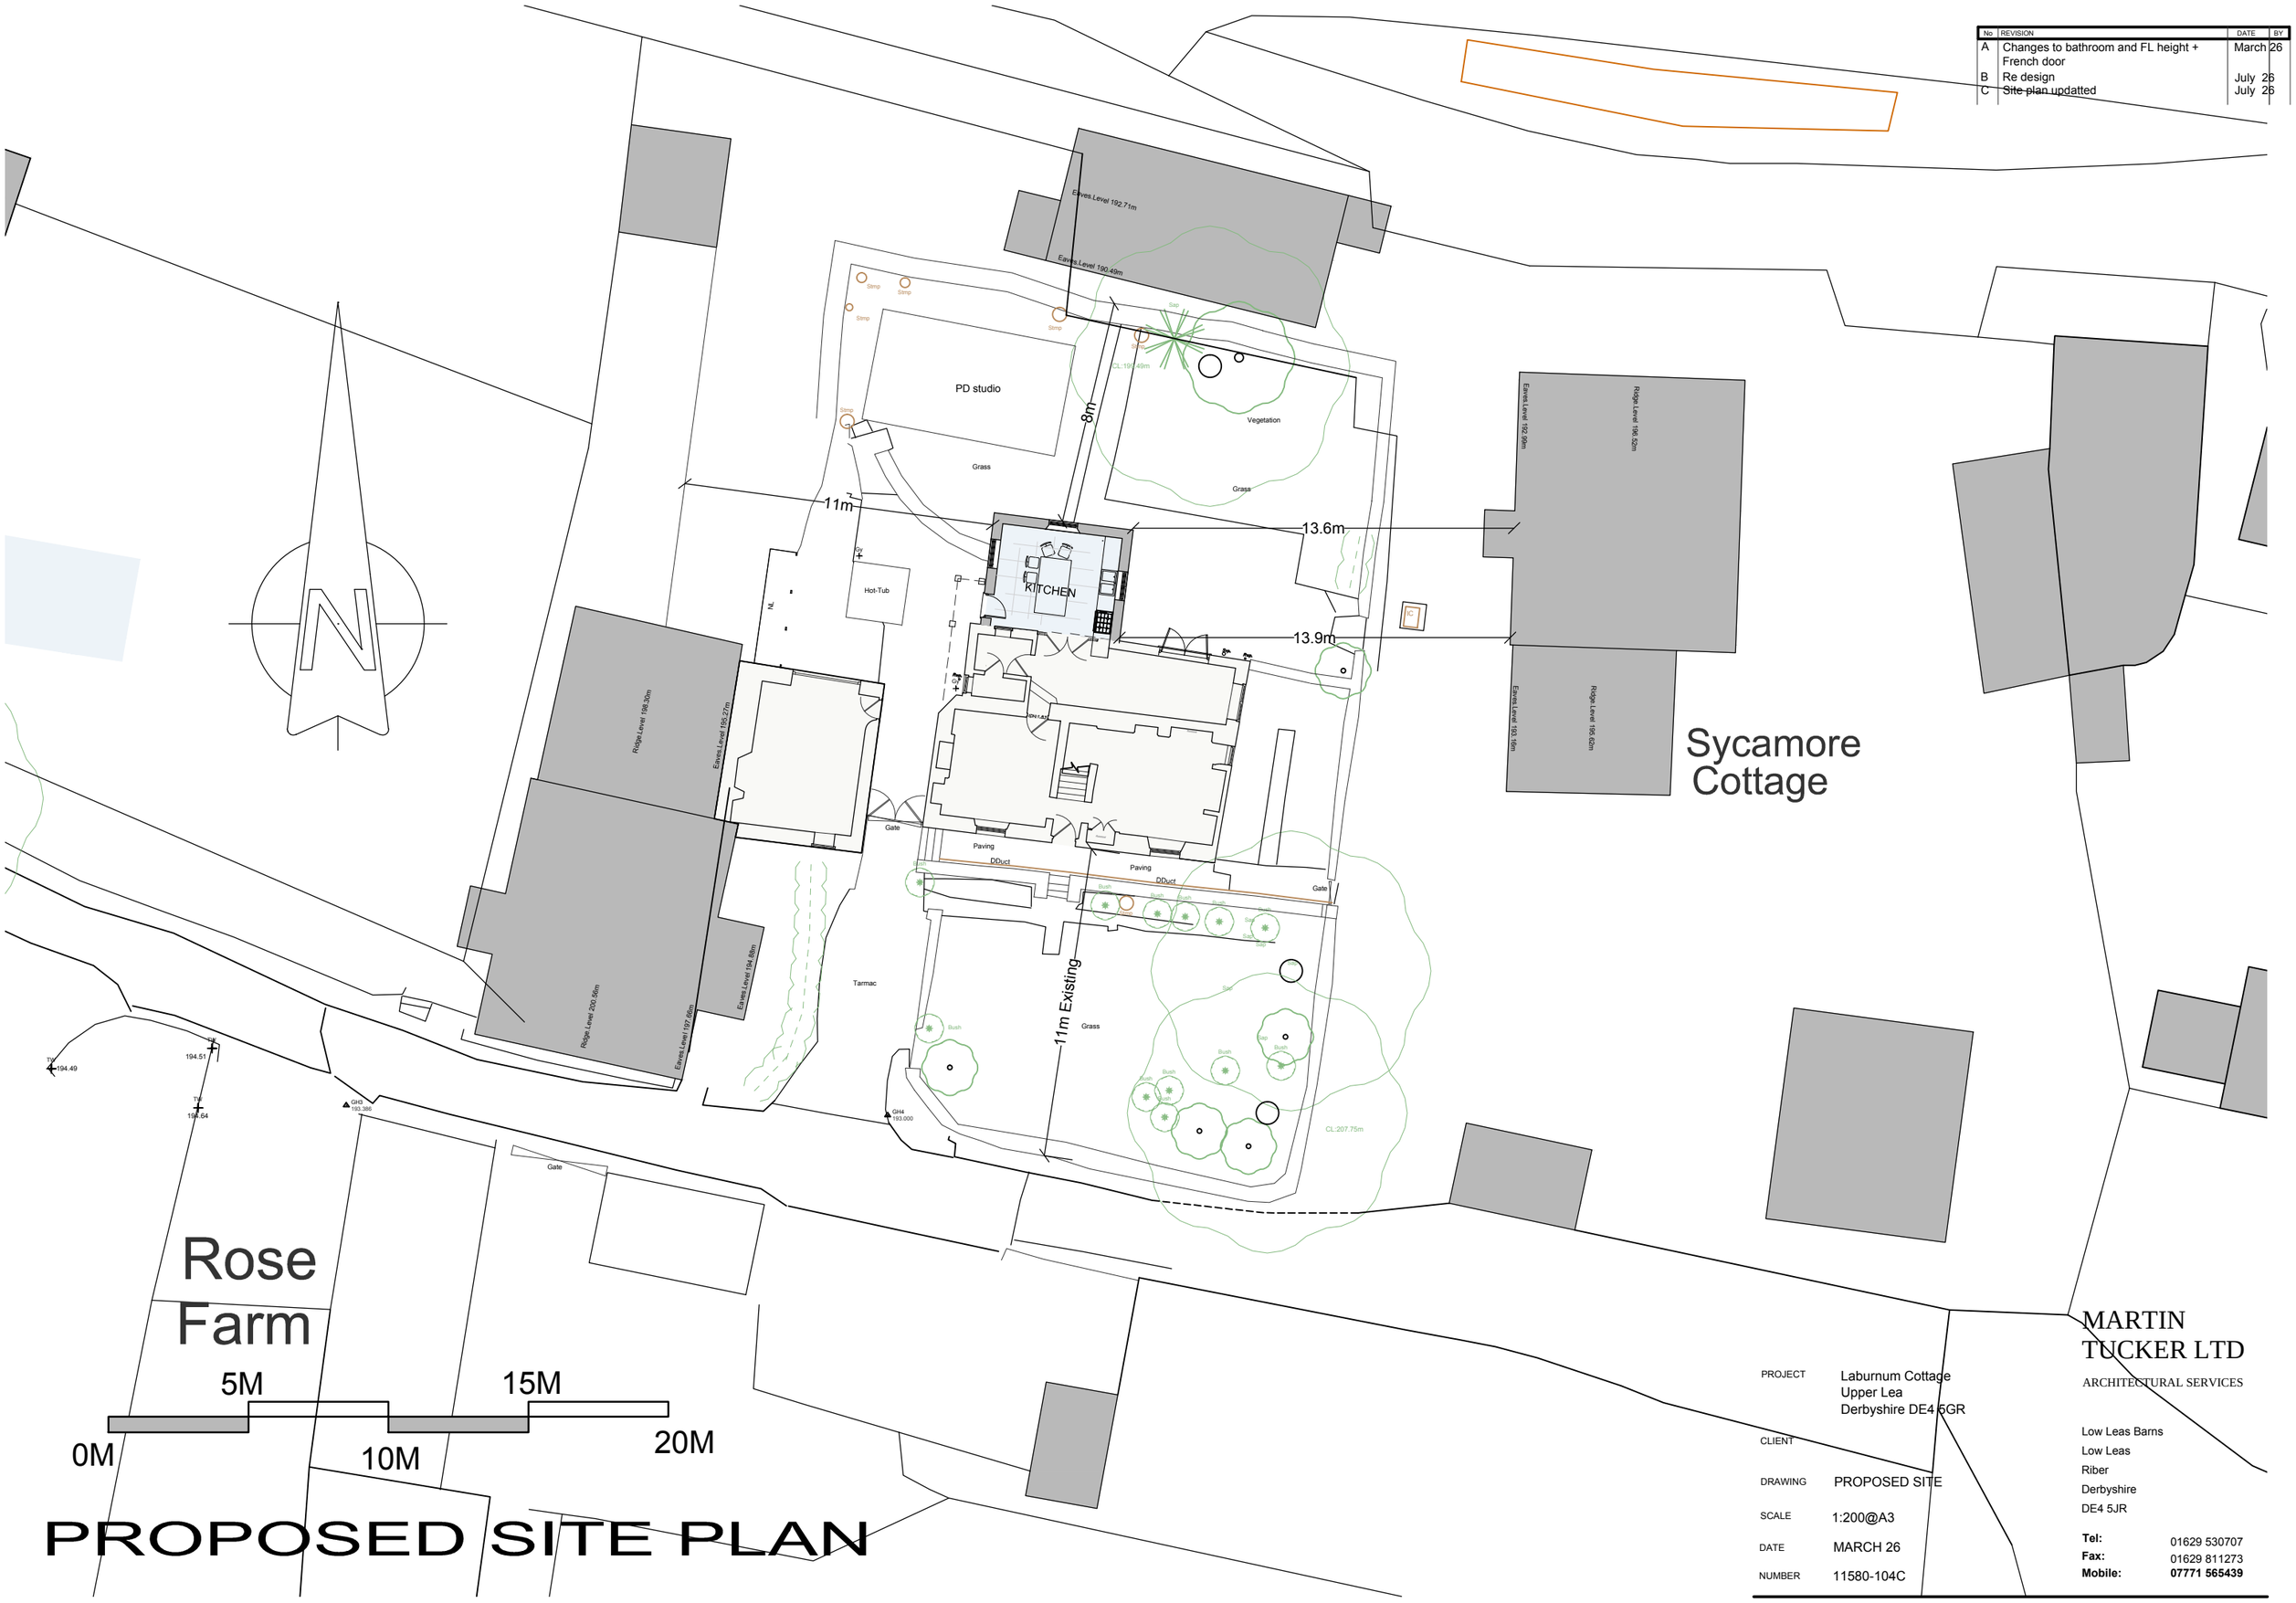

PROPOSED SITE PLAN

PROJECT	Laburnum Cottage Upper Lea Derbyshire DE4 5GR
CLIENT	
DRAWING	PROPOSED SITE
SCALE	1:200@A3
DATE	MARCH 26
NUMBER	11580-104C

MARTIN TUCKER LTD
ARCHITECTURAL SERVICES

Low Leas Barns
Low Leas
Riber
Derbyshire
DE4 5JR

Tel: 01629 530707
Fax: 01629 811273
Mobile: 07771 565439