Ordnance Survey (c) Crown Copyright 2026. All rights reserved. Licence number 100022432

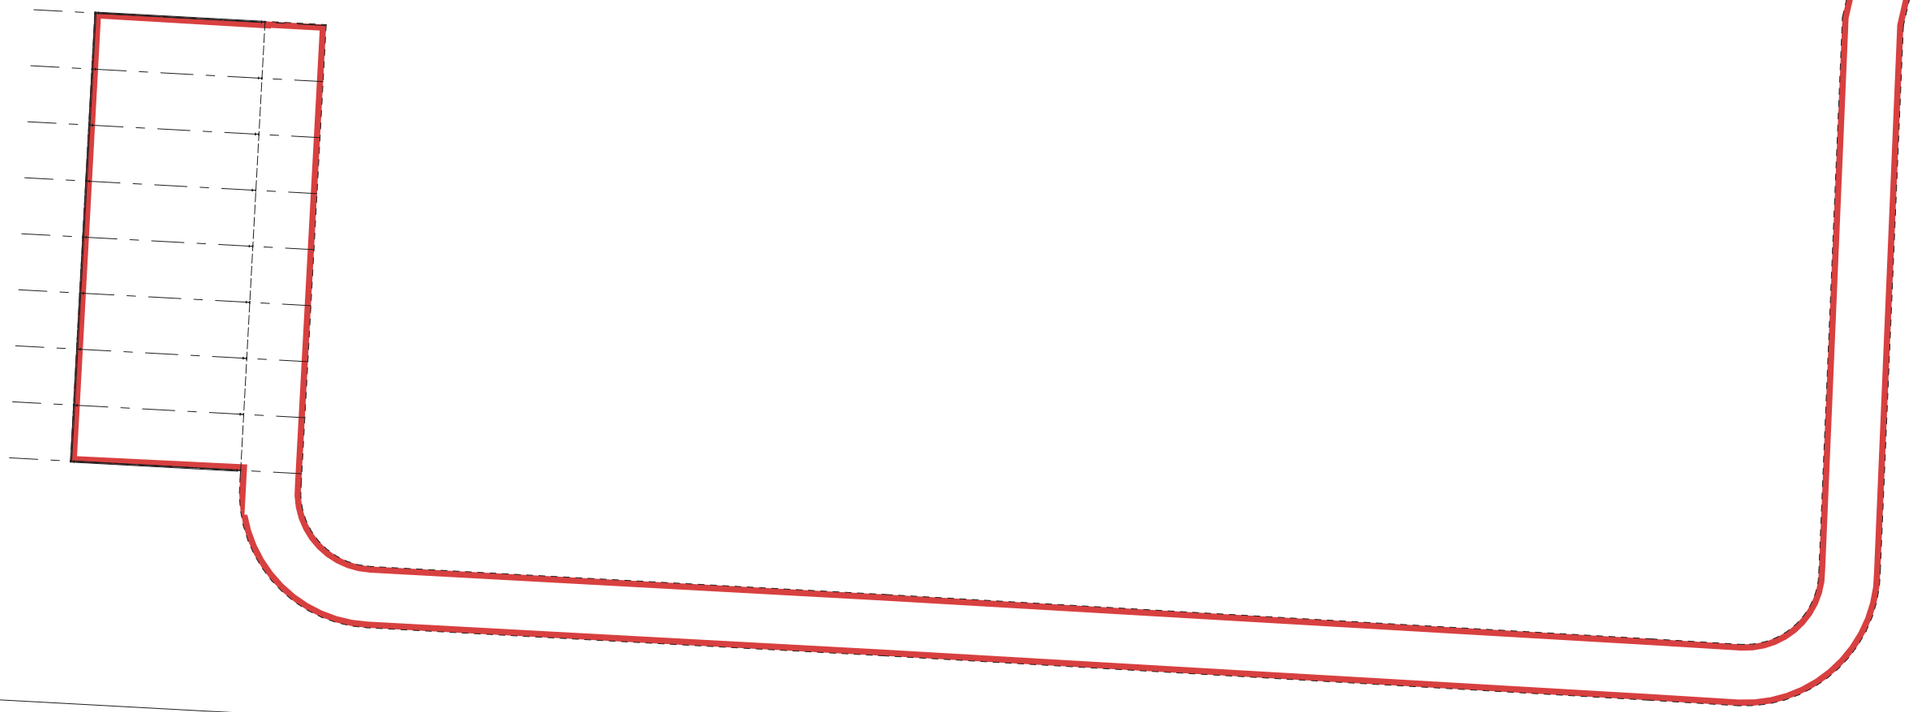

BRIDLE LANE

N

1/500

Scale

metres

0 5 10 25

UNIT 1&2, WINDLEHILL FARM
TYTHE BARN LANE
SUTTON ON THE HILL
ASHBOURNE
DERBYSHIRE
DE6 5JH

E: enquiries@filerwilliamson.co.uk

T: 01283 734043

Filer Williamson LIMITED

CLIENT:

MR T LEE

ADDRESS:

LAND ADJOINING BRIDLE LANE, UPPER HARTSHAY, DERBYSHIRE

DRAWING TITLE:

PROPOSED NEW GENERAL PURPOSE AGRICULTURAL BUILDING

| DATE: | SCALE: |
|---|---|
| AUG 2026 | 1/500 @ A3 |

DRAWING NUMBER:

FW 3232 D02