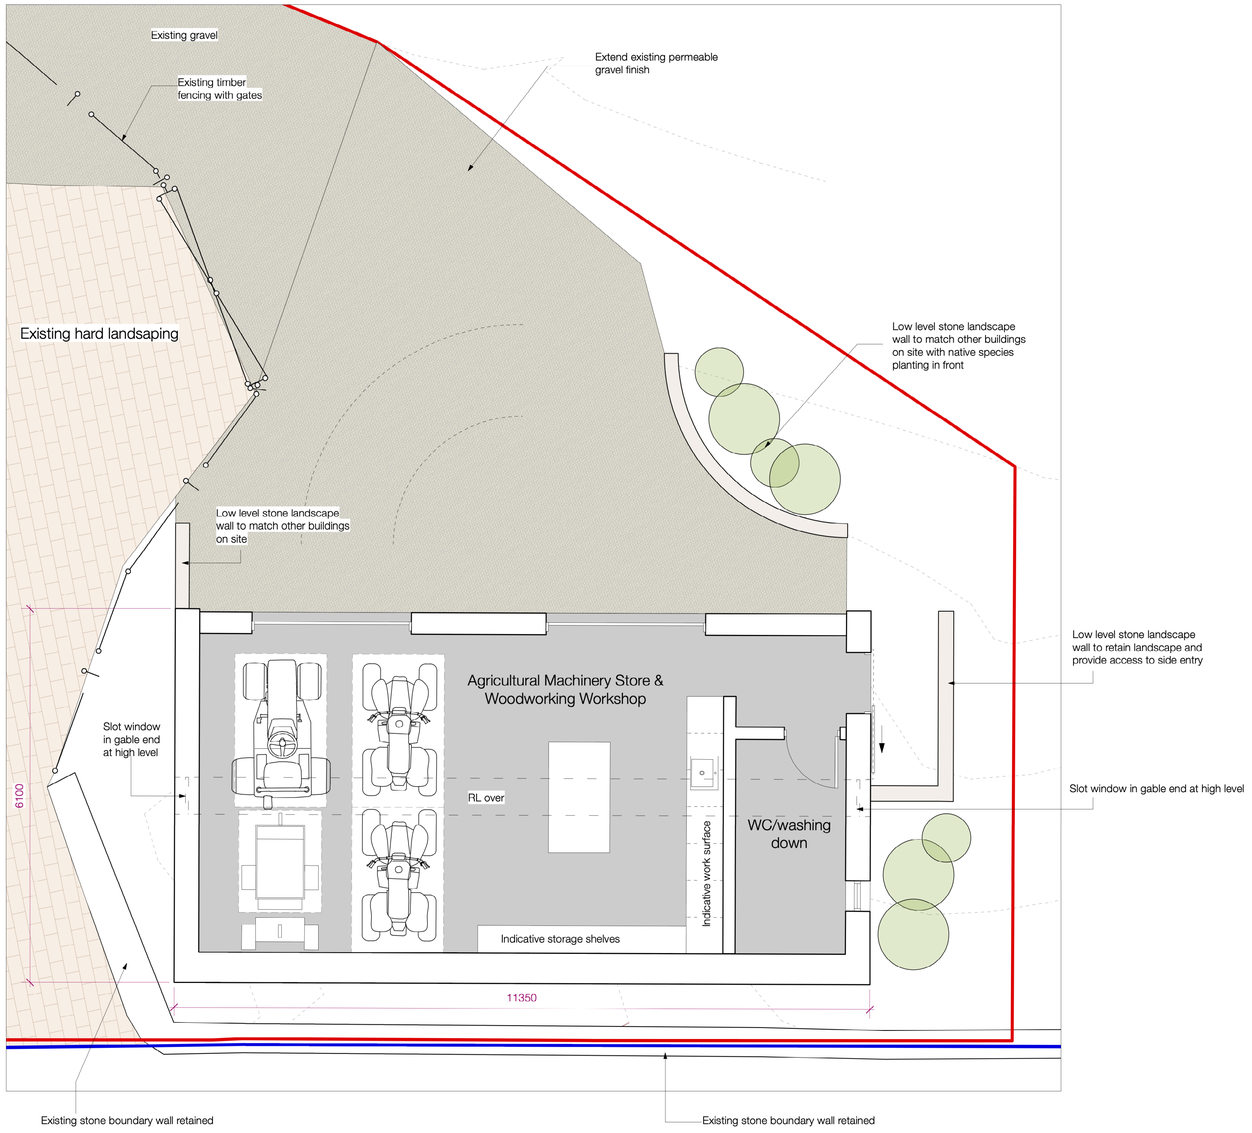

Proposed Ground Floor Plan

Scale: 1:50

N 0 3 4 5 M

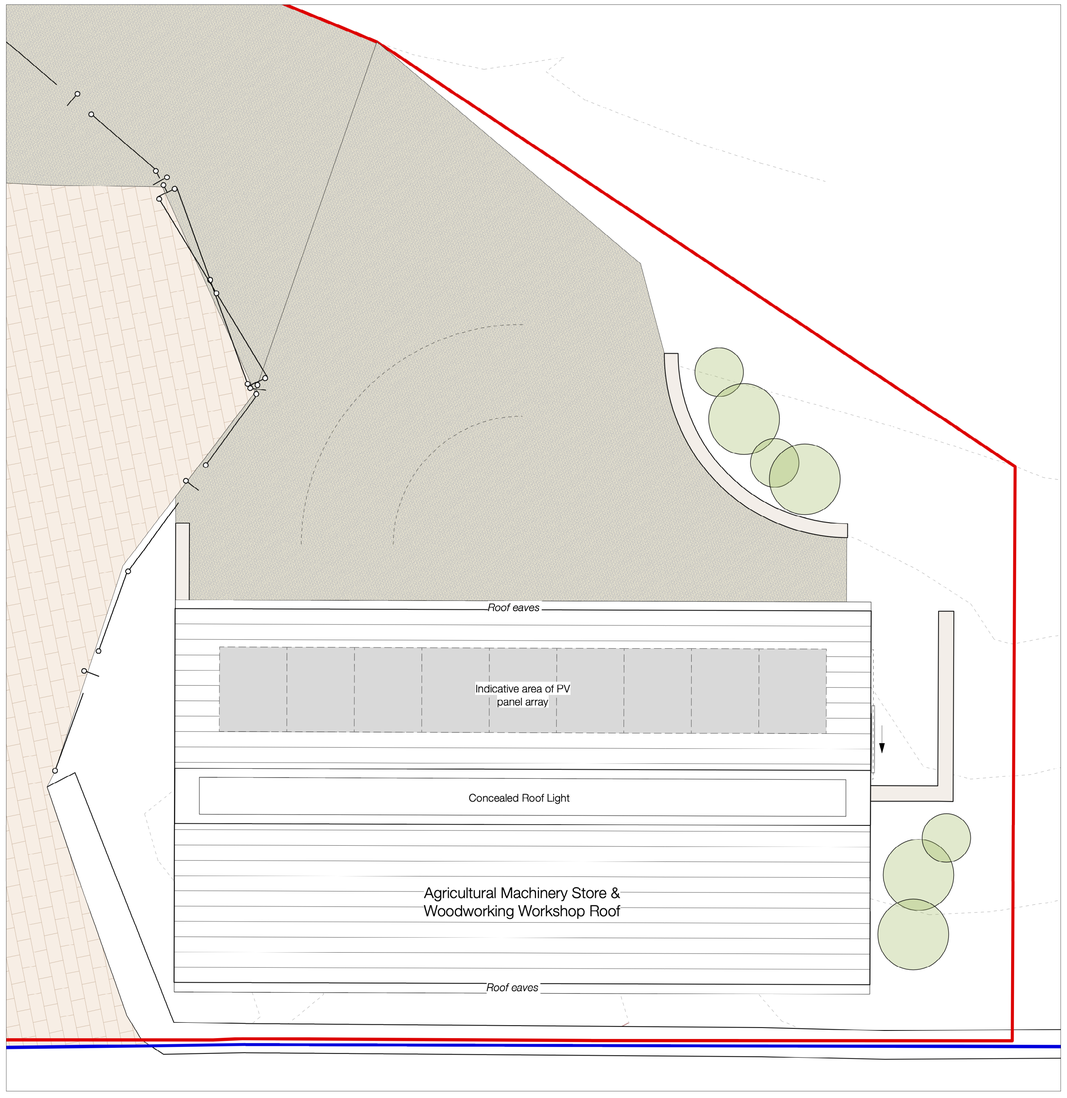

Proposed Roof Plan

Scale: 1:50

REV.	DATE	DESCRIPTION	BY
F	06/08/26	PV array updated	OC
E	22/06/26	Updated	OC
D	08/05/26	Revised for new planning application	OC

Allan Joyce Architects Ltd
Architects, Landscape & Interior Design
16-20 Bath Street, Nottingham NG1 1DF
T 0115 8418418 **E** design@ajaltd.co.uk

CLIENT
Mr & Mrs Sowerby

PROJECT
Pennock Hiron Workshop

DRAWING
Proposed Plans

PROJECT NUMBER	SCALE @ A1	DATE	BY
4148	1:50	Sep 2025	OC

DRAWING NUMBER	REVISION	STATUS
202	F	Preliminary

This drawing is copyright and remains the property of Allan Joyce Architects Ltd.
Generally do not scale drawings. All dimensions to be confirmed on site.

Print Size Check 0 10 mm