

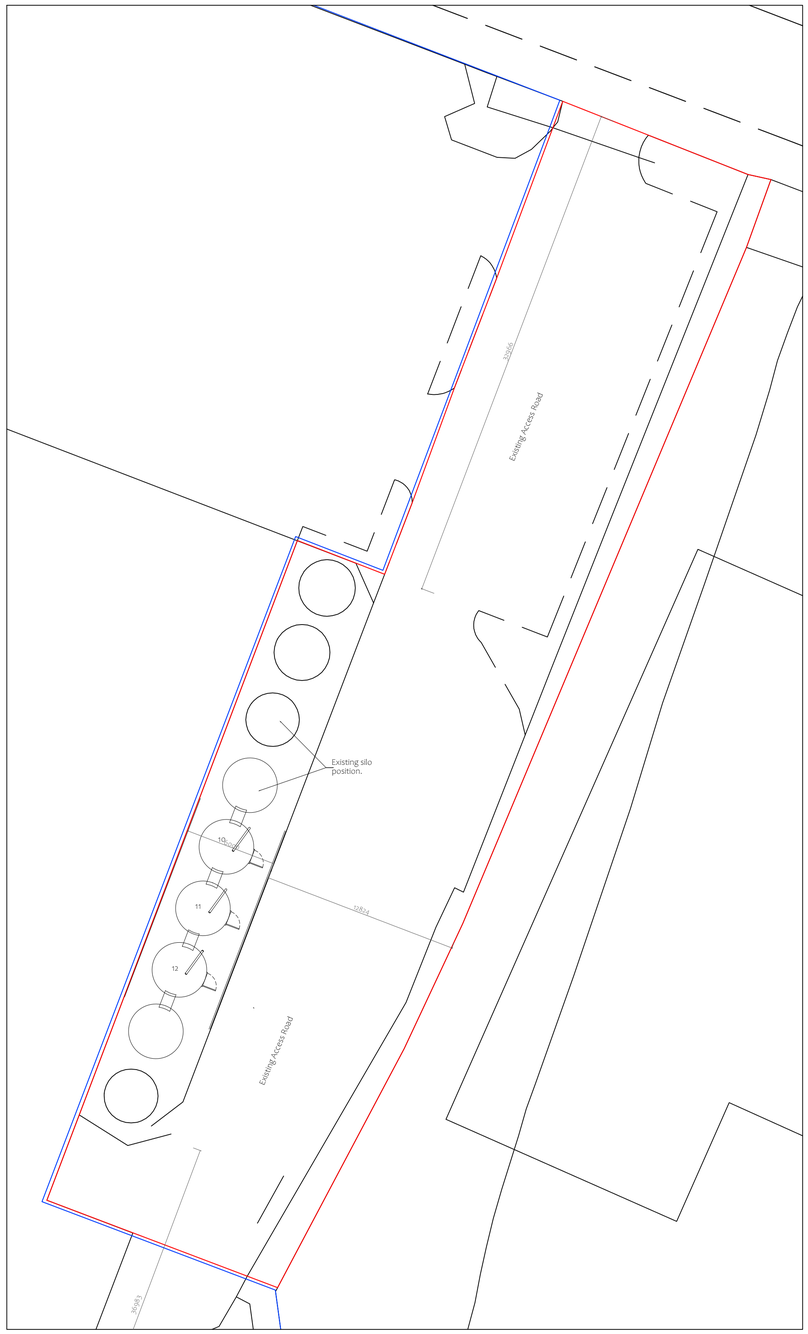


Existing Site Block Plan
Scale 1:200

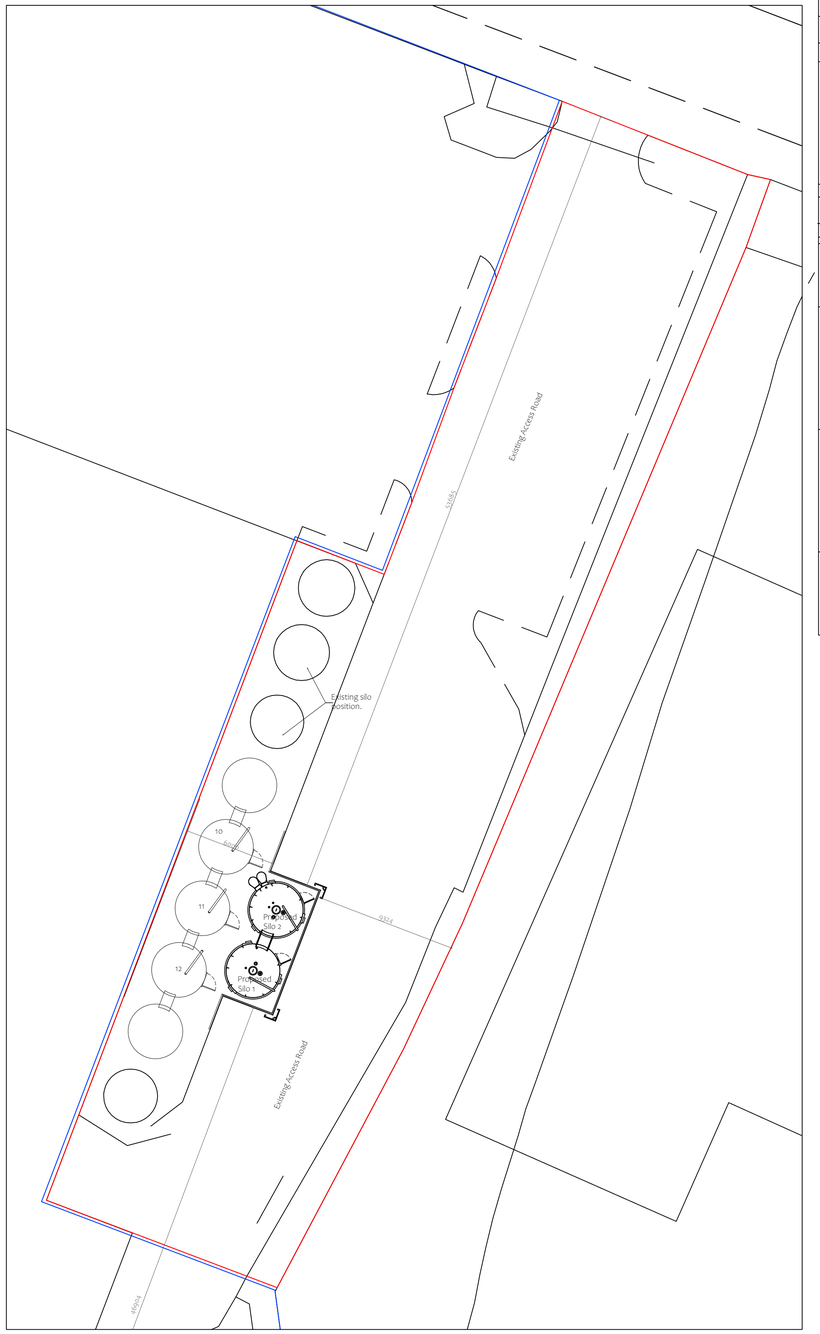

Proposed Site Block Plan
Scale 1:200

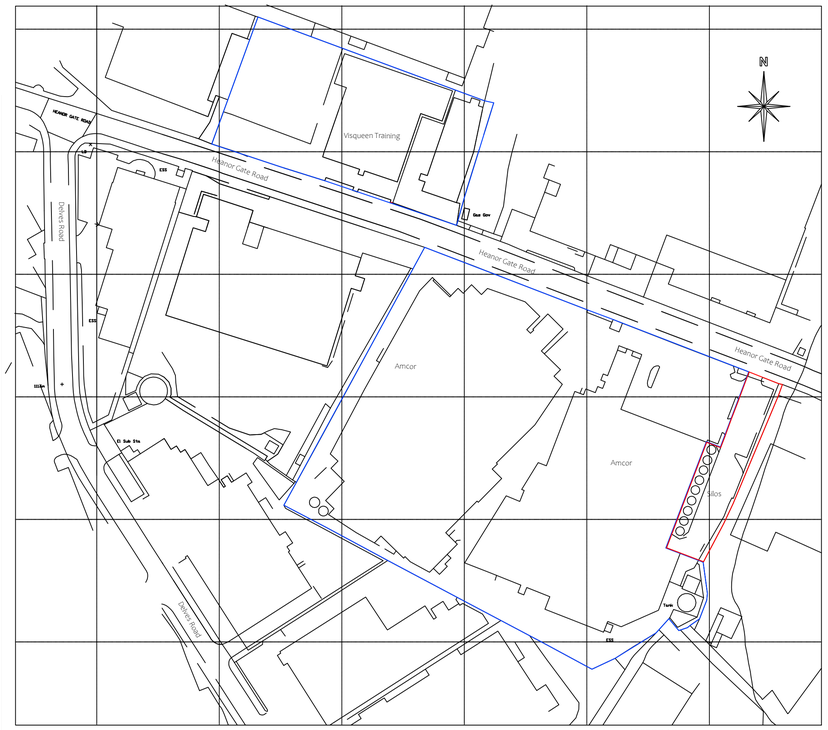

Ordnance Survey (c) Crown Copyright 2026. All rights reserved. Licence number 100022432

Site Location Plan
Scale 1: 1250

DO NOT SCALE:
From this drawing all dimensions are in millimetres unless otherwise stated any discrepancies are to be reported to Lacey & Owen Architectural Services Ltd.

RELEVANT DRAWINGS:
This drawing is to be read in conjunction with all other relevant drawings and details

DRAWING COPYRIGHT:
This drawing and all other relevant drawings is the property of Lacey & Owen Architectural Services Ltd. and should not be copied or altered in any way without prior consent

PLANNING ISSUE

Rev	By	Date	Details

PROPOSED
New Storage Silo's

LOCATION
Amcor
Heanor Gate Industrial Estate
Heanor
Derbyshire
DE75 7RG

CLIENT
Steve Harris

DRAWING TITLE
Existing & Proposed Site Block Plans & Site Location Plan.

Drawn By	Date	Dwg.No	Rev
MO	July 2026	KJ3762/01	-

SCALES @ A1: 1:200 1:1250

LACEY & OWEN ARCHITECTURAL SERVICES LTD
Shrewsbury Office
Castle Gates
Shrewsbury
SY1 2AB
1st Floor
6-8 Bath Street
Ilkeston
Derbyshire
DE7 8FB
T: 0115 944 5138
E: enquiry @laceyandowen.co.uk
WWW.LACEYANDOWEN.CO.UK
CIAT REGISTERED PRACTICE