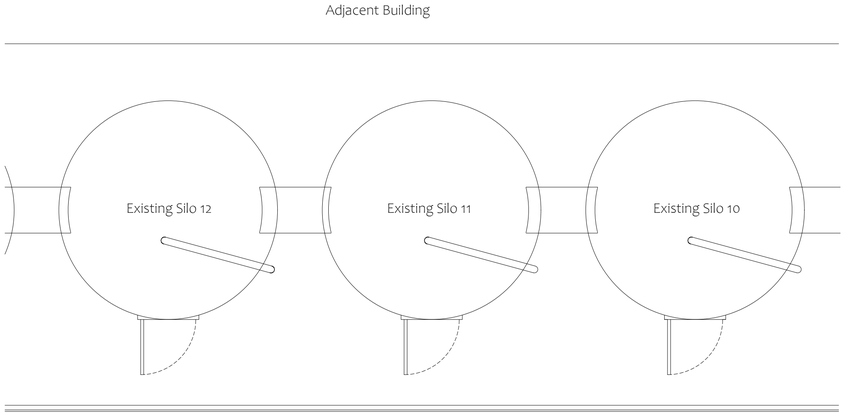
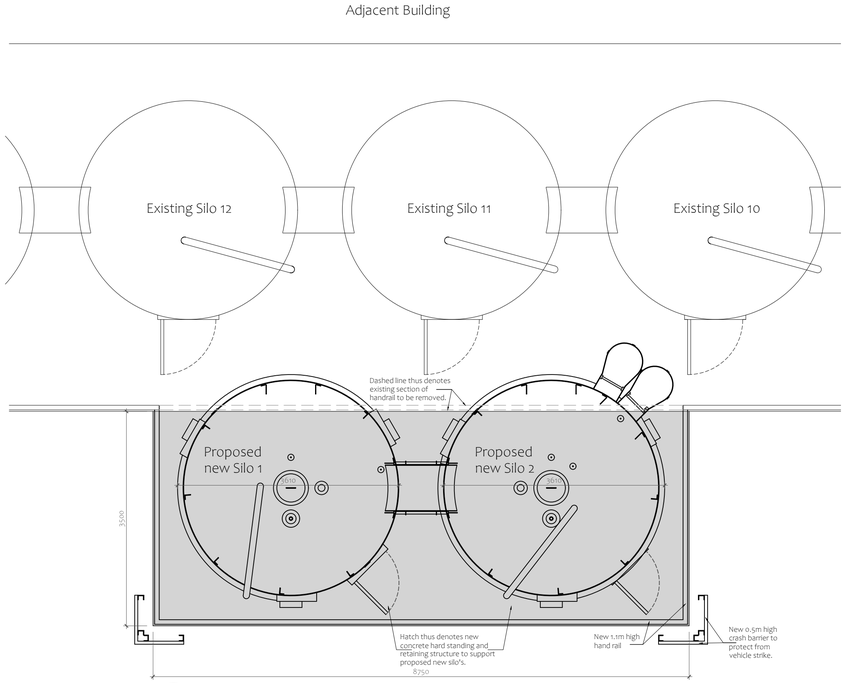
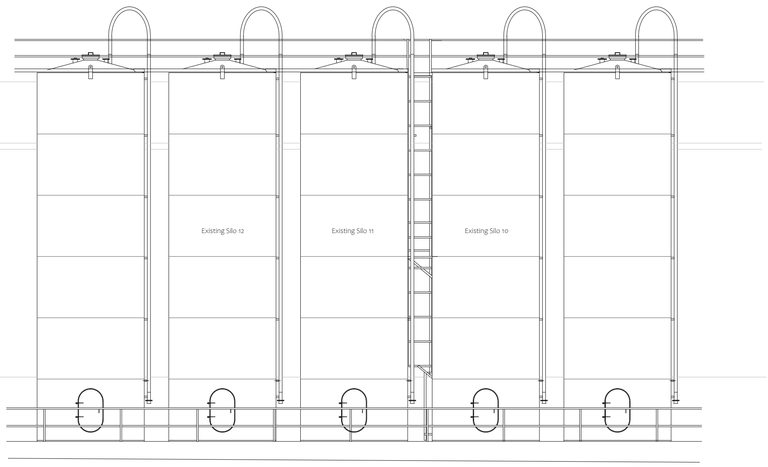


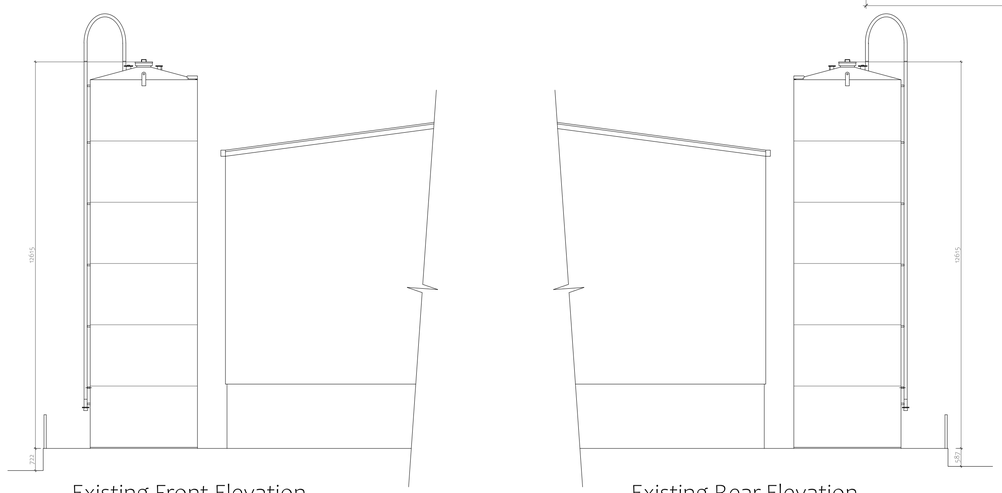

## Existing Floor Plan
Scale 1:50




## Proposed Floor Plan
Scale 1:50



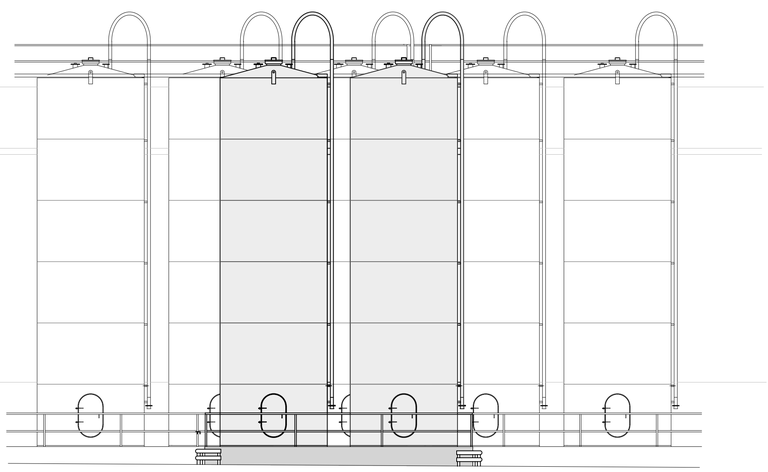

## Existing Side Elevation
Scale 1:100 (East)



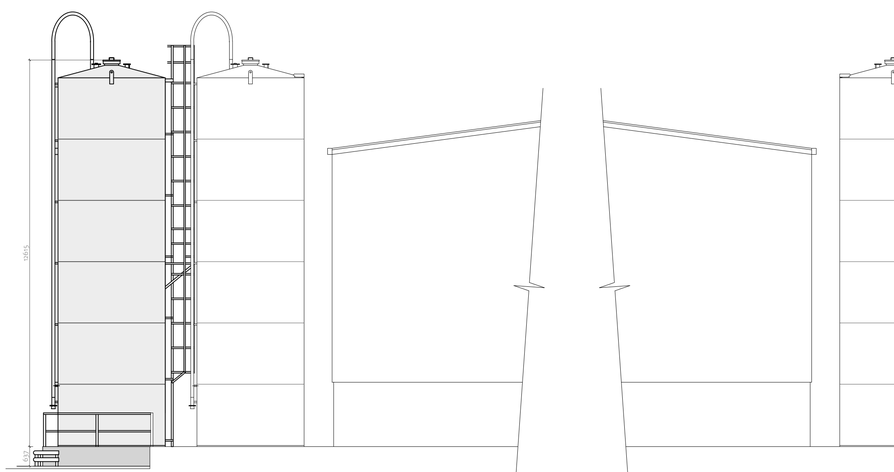

## Existing Front Elevation
Scale 1:100 (North)




## Existing Rear Elevation
Scale 1:100 (South)



## Proposed Side Elevation
Scale 1:100 (East)




## Proposed Front Elevation
Scale 1:100 (North)




## Proposed Rear Elevation
Scale 1:100 (South)

DO NOT SCALE:
From this drawing all dimensions are in millimetres unless otherwise stated any discrepancies are to be reported to Lacey & Owen Architectural Services Ltd.

RELEVANT DRAWINGS:
This drawing is to be read in conjunction with all other relevant drawings and details

DRAWING COPYRIGHT:
This drawing and all other relevant drawings is the property of Lacey & Owen Architectural Services Ltd. and should not be copied or altered in any way without prior consent

PLANNING ISSUE

| Rev | By | Date | Details |
|---|---|---|---|
| | | | |

PROPOSED
New Storage Silo's

LOCATION
Amcor
Heanor Gate Industrial Estate
Heanor
Derbyshire
DE75 7RG

CLIENT
Steve Harris

DRAWING TITLE
Existing & Proposed, Plans and Elevations

| Drawn By | Date | Dwg.No | Rev |
|---|---|---|---|
| MO | July 2026 | KJ3762/02 | - |

| Scales @ A1 | | | 1:50 | 1:100 | | |
|---|---|---|---|---|---|---|

LACEY & OWEN
ARCHITECTURAL SERVICES LTD
Shrewsbury Office
Castle Gates
Shrewsbury
SY1 2AB
1st Floor
6-8 Bath Street
Ilkeston
Derbyshire
DE7 8FB
T: 0115 944 5138
E: enquiry @laceyandowen.co.uk
WWW.LACEYANDOWEN.CO.UK
CIAT
REGISTERED PRACTICE