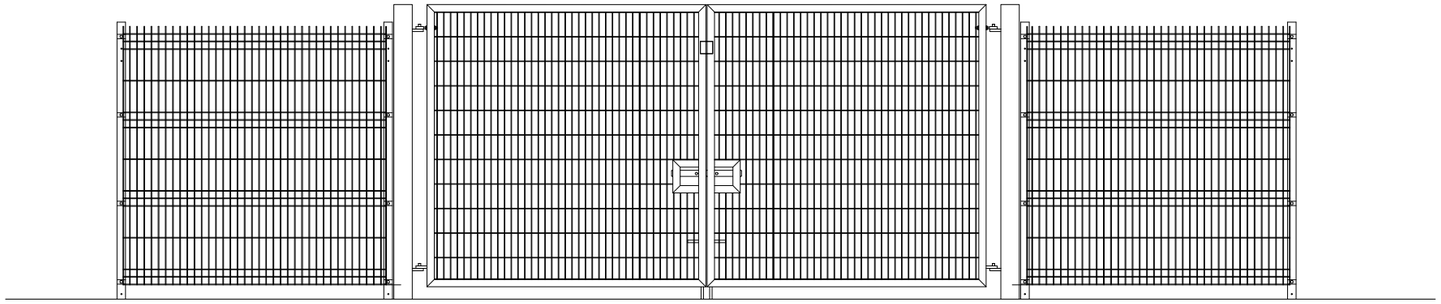

Copyright of this drawing remains the sole property of Domus Architecture unless otherwise assigned in writing. Do not scale from this drawing, figured dimensions are to be worked in all cases with any discrepancies reported to Domus prior to commencement of any work. Only the original drawing should be relied on.

Scale Bar:

0 1 2.5

1:50

North Point:

Revision	Date	Description	Checked

CUBOID
SELF STORAGE

DOMUS architecture

One Campbell Street
Leeds
LS28 6DP

T: 0113 518 1010
E: info@domusarchitecture.co.uk
W: domusarchitecture.co.uk

Project:
Proposed Containerised Self Storage Facility

Site Address:
112 Station Road, Langley Mill
Nottingham, NG16 4BP

Client:
Cuboid Self Storage Ltd

Title:
Entrance Gates
As Proposed

Date:	Scale:	Checked:
August 2026	1:50 @ A3	PS
Project:	**Dwg No:**	**Revision:**
2177	A1-04	-