

Proposed East Elevation

1 : 100




Proposed North Elevation

1 : 100



Proposed South Elevation

1 : 100

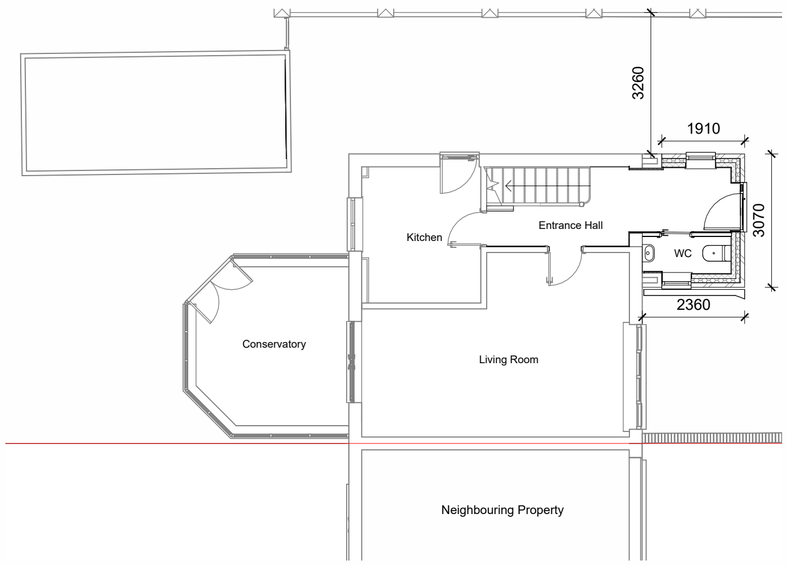

Proposed Ground Floor Plan

1 : 100



Proposed West Elevation

1 : 100

1 0 1 2 3 4 5

SCALE 1:100 m

Architecture First architecturefirst.co.uk

t: 01332 510225 e: hello@arcfirst.co.uk

Client
Adrian Garford

Project
7 Broom Avenue, Swanwick,
Alfreton, DE55 1DQ.

Drawing Title
Proposed Front Extension

Sheet Name
Proposed Ground Floor Plan and Elevations

Scale	Sheet
1 : 100	A2
Job No.	Date
2843	11/08/2026
Dwg No.	Status
A102	Planning Permission
Drawn By	Revision
MRF	

Architecture First retain the copyright and ownership of this drawing. Not to be scaled for construction purposes. All dimensions to be verified on site.