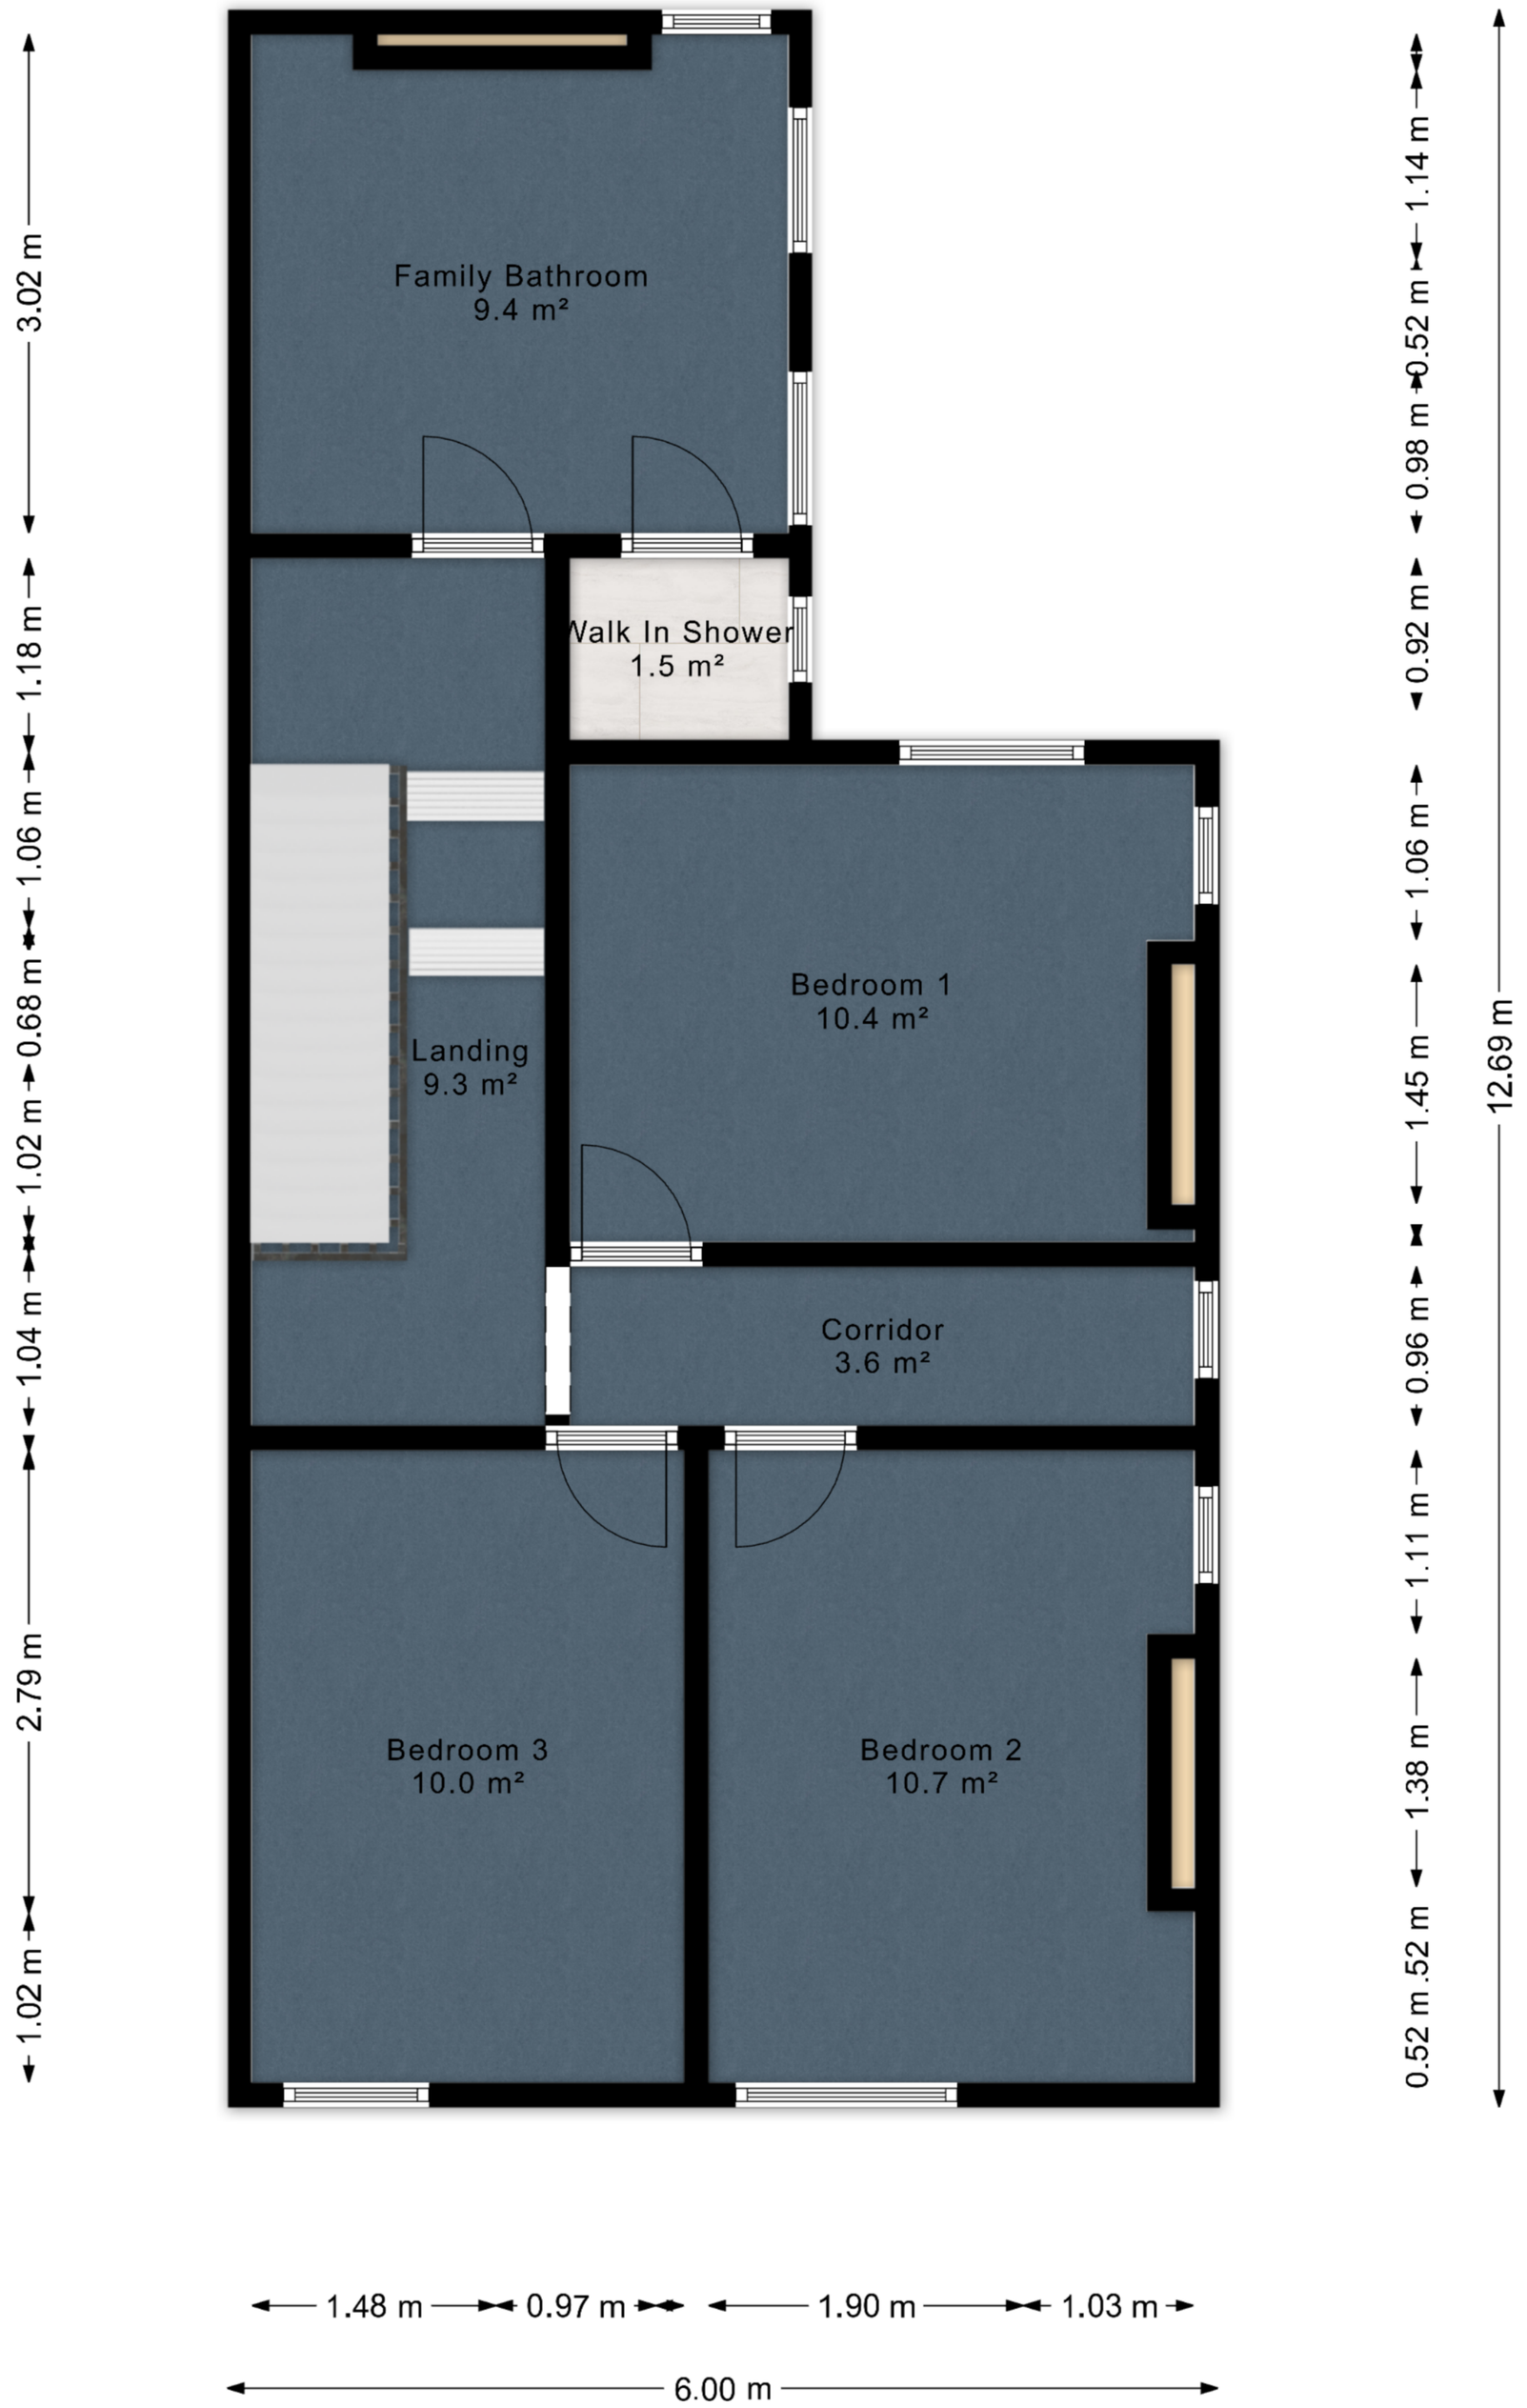


1:50

0m 5m

Mundy Street
Proposed First Floor Plan
16/06/2026