
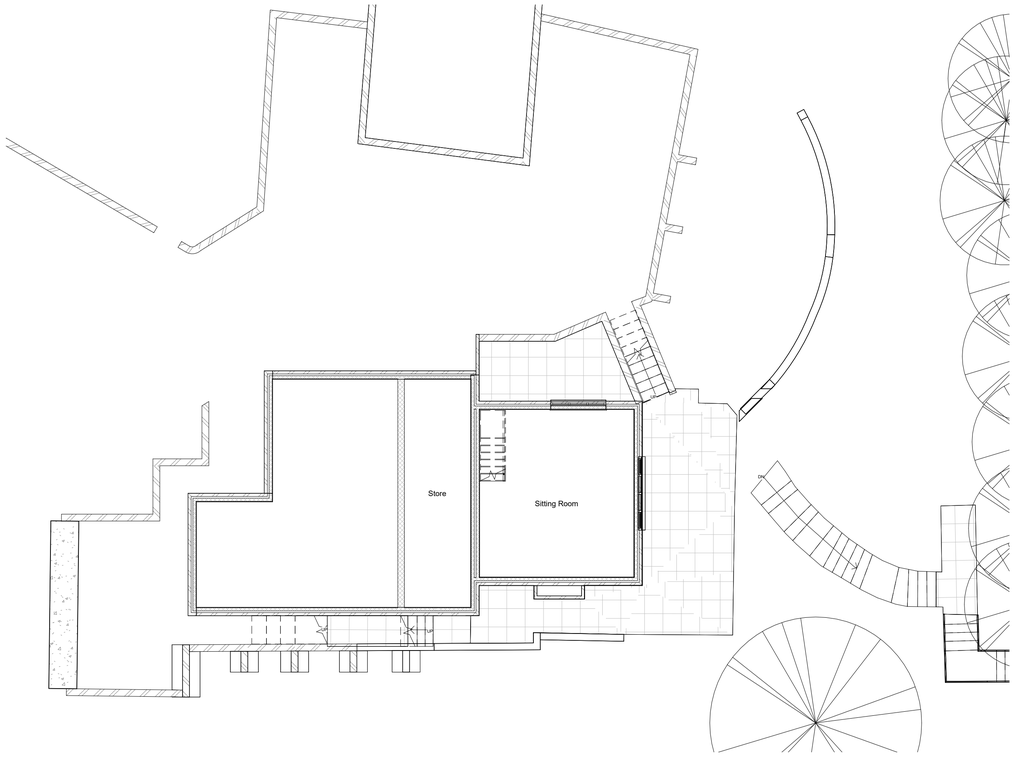



Existing Lower Ground Floor

1 : 100

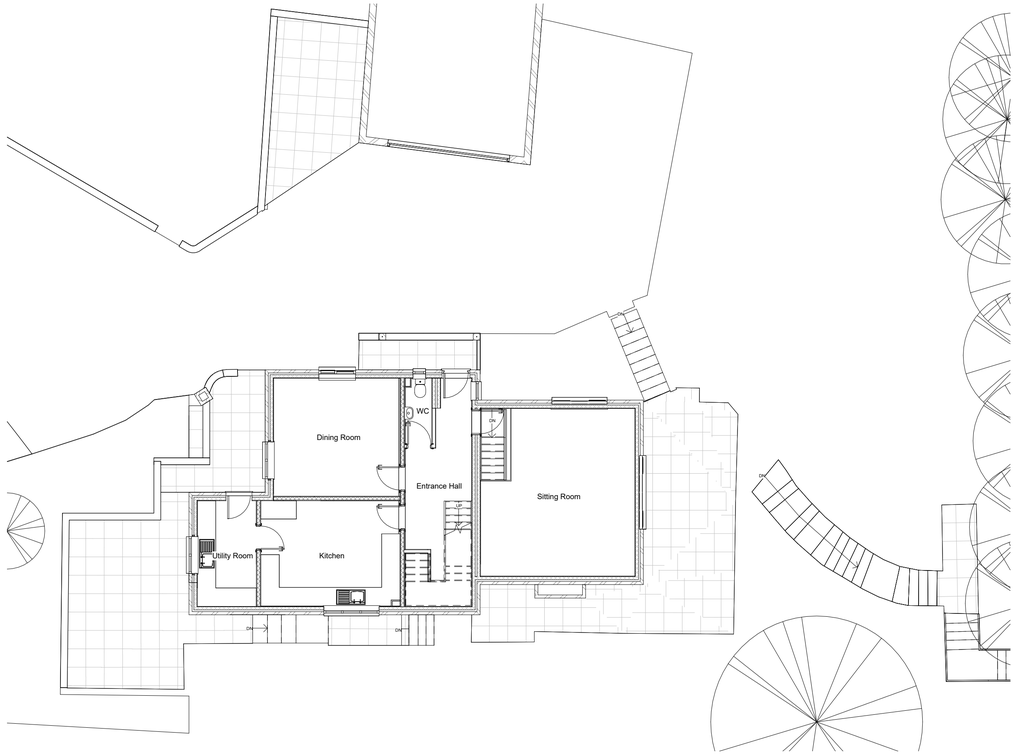


Existing Ground Floor Plan

1 : 100

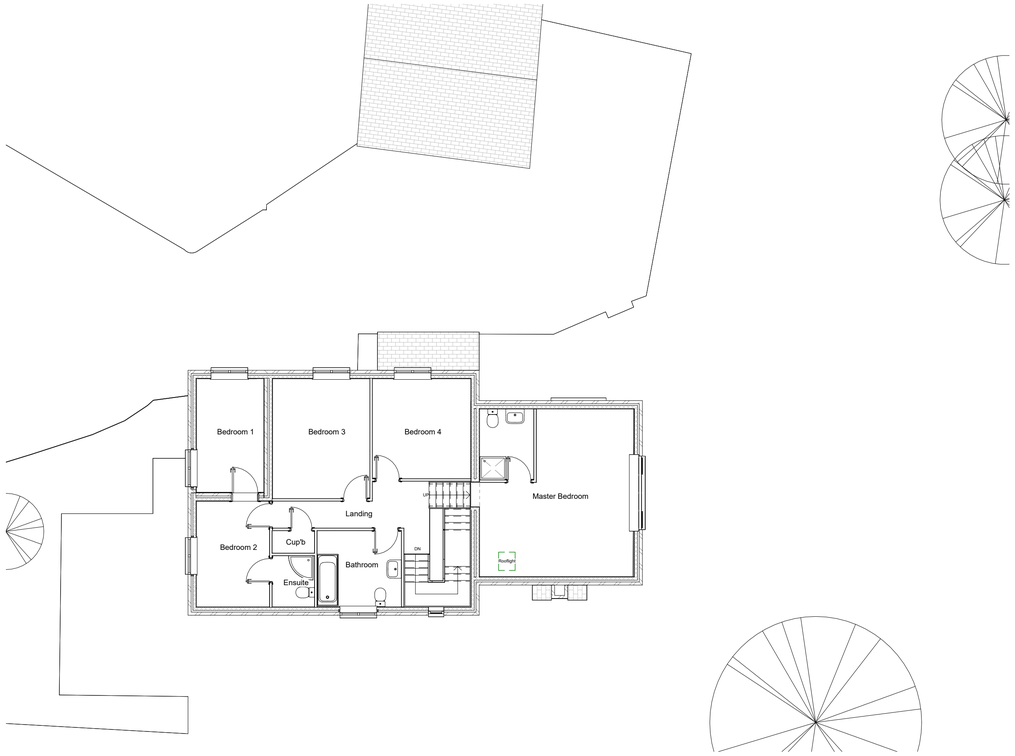

Existing First Floor Plan

1 : 100

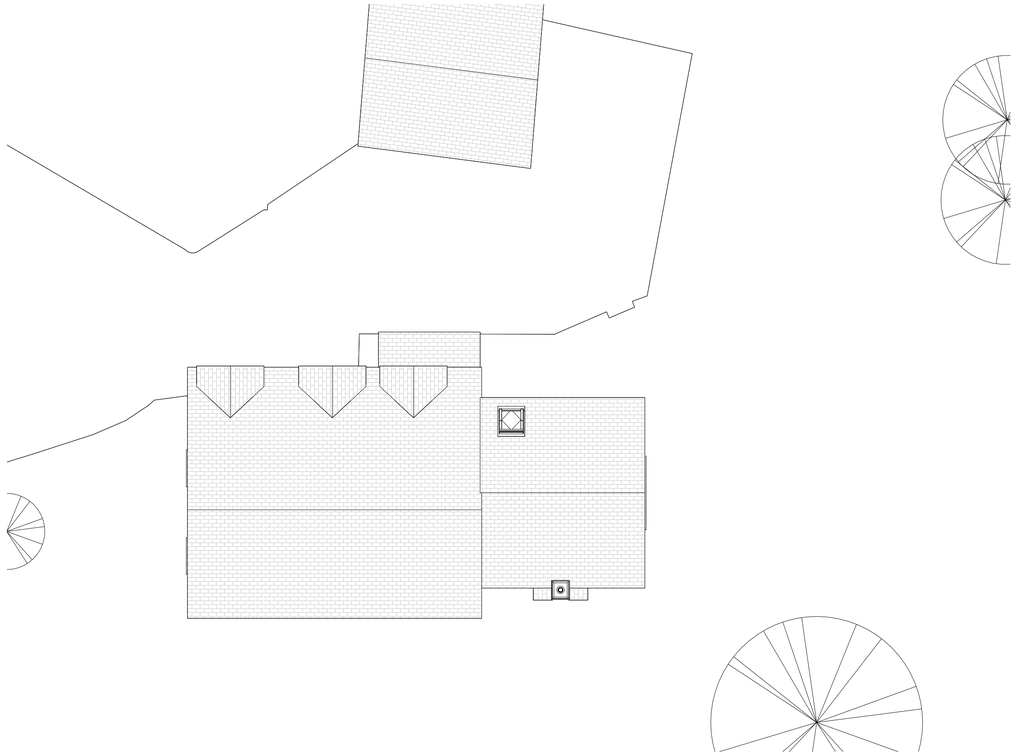

Existing Roof Plan

1 : 100

1 0 1 2 3 4 5

SCALE 1:100 m

Architecture First architecturefirst.co.uk

t: 01332 510225 e: hello@arcfirst.co.uk

Client
Mr & Mrs White

Project
St Alkmunds Way
Duffield DE56 4FZ

Drawing Title
Proposed Extension, Alterations & Landscaping.

Sheet Name
Existing Floor Plans

Scale	Sheet
1 : 100	A1
Job No.	Date
2822	14/08/2026
Dwg No.	Status
A101	Planning Permission
Drawn By	Revision
MRF	

Architecture First retain the copyright and ownership of this drawing. Not to be scaled for construction purposes. All dimensions to be verified on site.