
Architecture First	E: hello@arcfirst.co.uk T: 01332 510225 Architecture First	Project Proposed Extension, Alterations & Landscaping.		Client Mr & Mrs White		Sheet Location Plan	Rev
		Project Number 2822	Scale (@ A4) 1 : 1250	Date 14/08/2026	Drawing Number A106	Address 2 St Alkmunds Way Duffield DE56 4FZ	

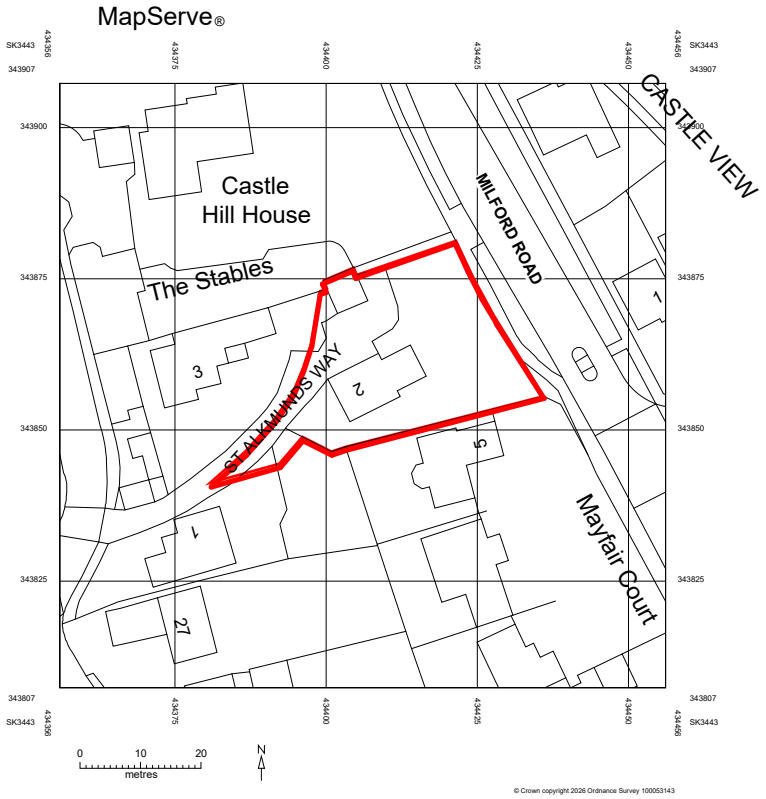

10 0 10 20 30 40 50

SCALE 1:1250 m

North