Drawing Measurements and Information

Drawing measurements shall not be obtained by scaling, with exemption being for planning application drawings only. All dimensions to be verified prior to construction. Immediately report any discrepancies on this document to the Architect. If in doubt ASK. This drawing is to be read in conjunction with associated models, specifications and related consultant's documents where relevant.

0 m 5 10 15

N

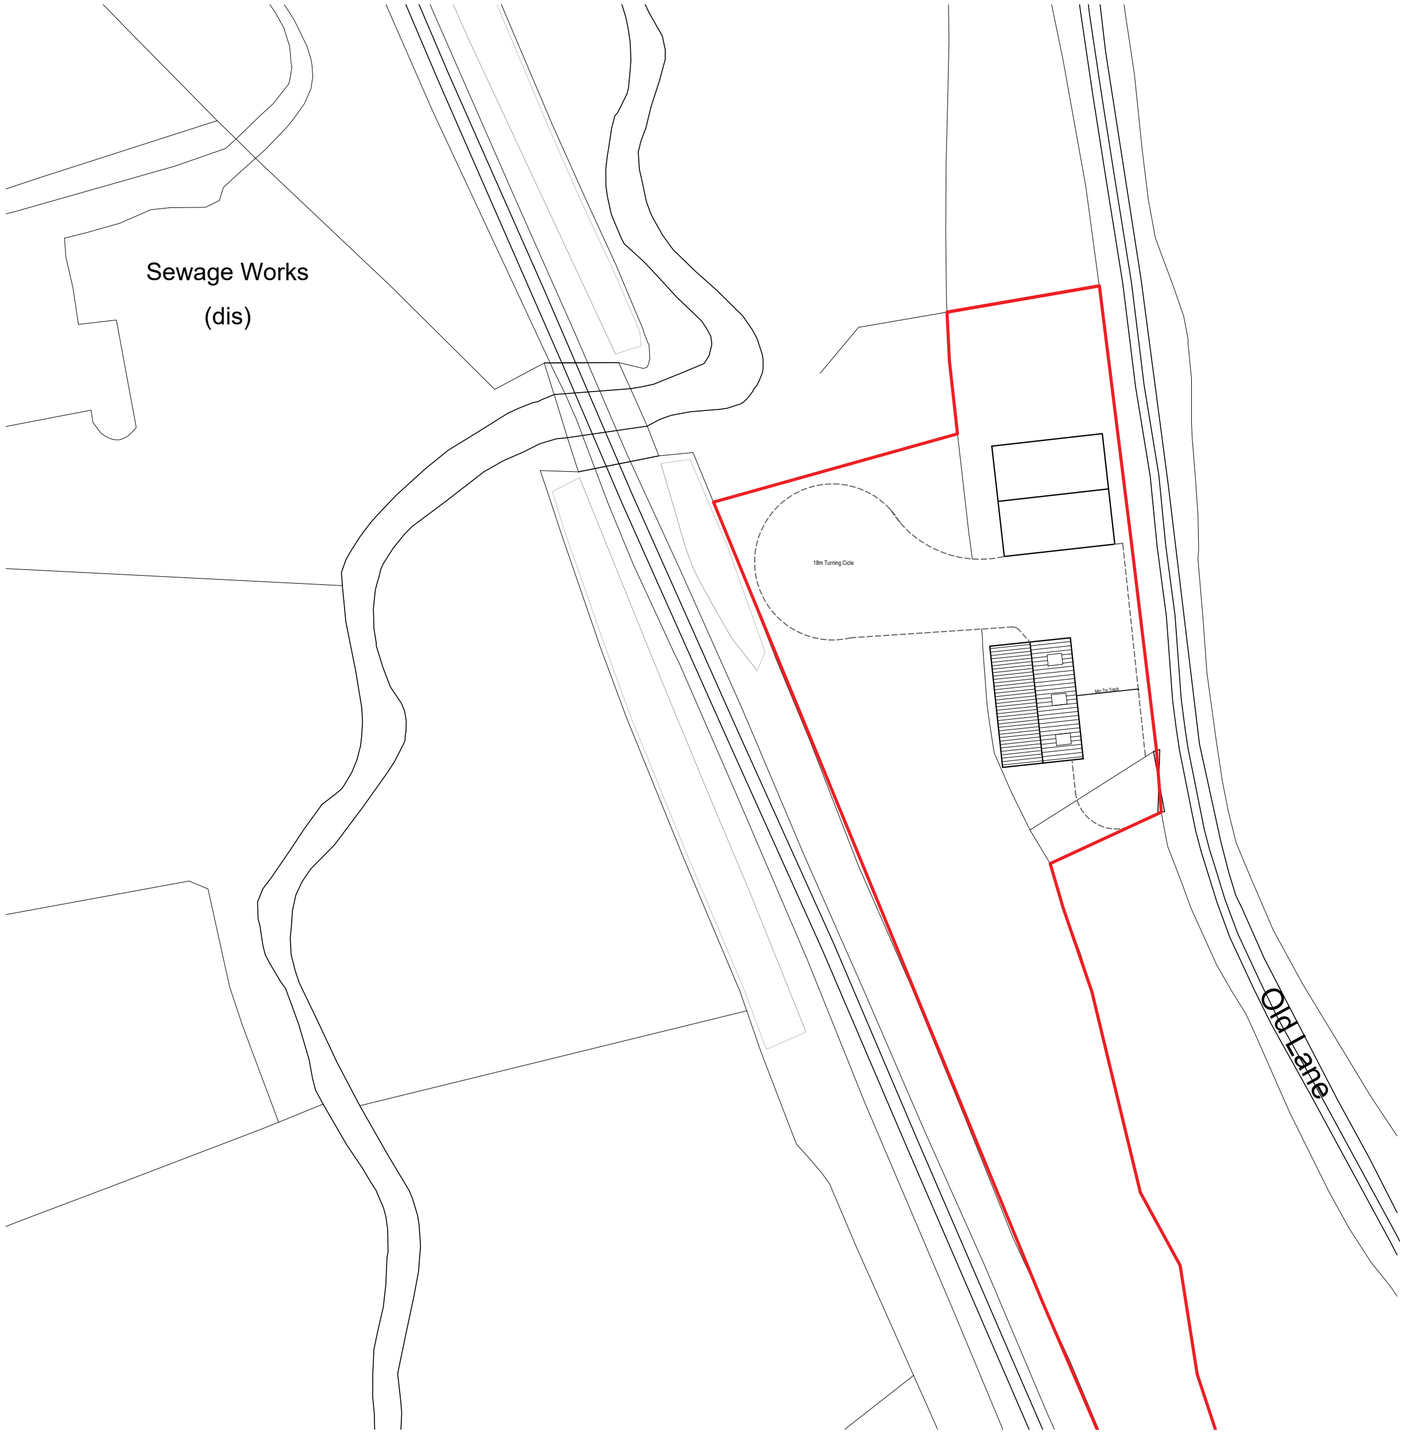

Site Plan as Proposed
Scale 1:500

stock PLANNING LTD

Rev.	Revision Description	Date	Initials
P3	Amended	18-03-26	JC
P1	First Issue	31-03-25	JC
P1	First Issue	31-03-25	JC

Land off Old Lane, Idridgehay

Belper

Site Plan as Proposed

PROJECT REF	SCALE(S)	PAPER SIZE	DRAWN BY	CHECKED BY
0005	1:500	A2	JC	AS

PROJECT	ORIGINATOR	ZONE	LEVEL	TYPE	ROLE	NUMBER
OL	JC	XX	XX	DR	A	**04003**

STATUS: S0 — SUITABILITY DESCRIPTION: WORK IN PROGRESS

REVISION: P4 — REVISION DESCRIPTION: PRELIMINARY