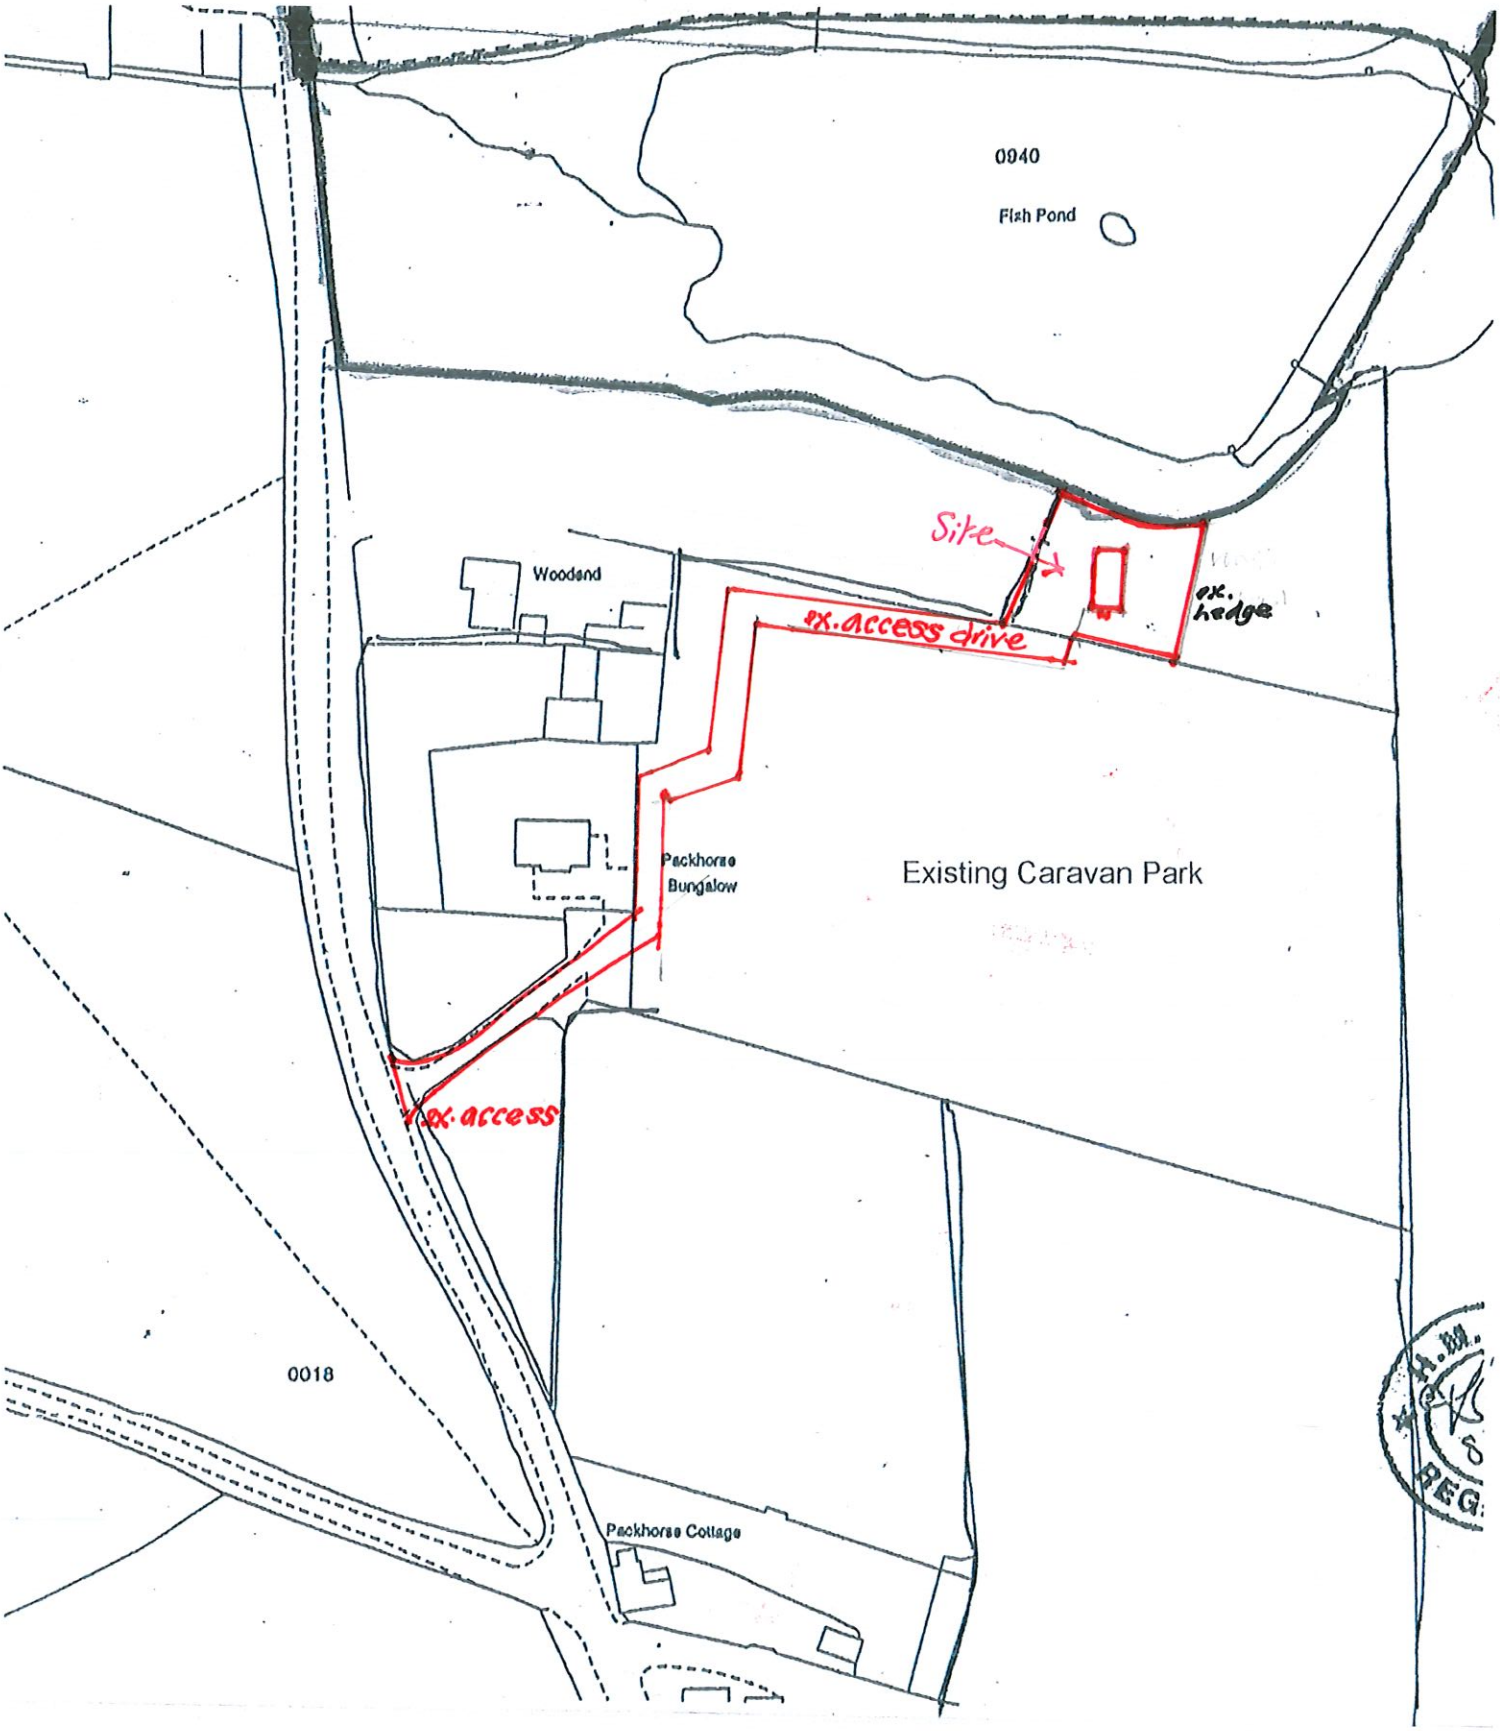

Block Plan
Scale: 1:1250

Packhorse Farm, Alderwasley - proposed change of use to dwelling. Drawing No JC/A269/302. To be read in conjunction with Drawing JC/A269/1 Rev A August 2026.