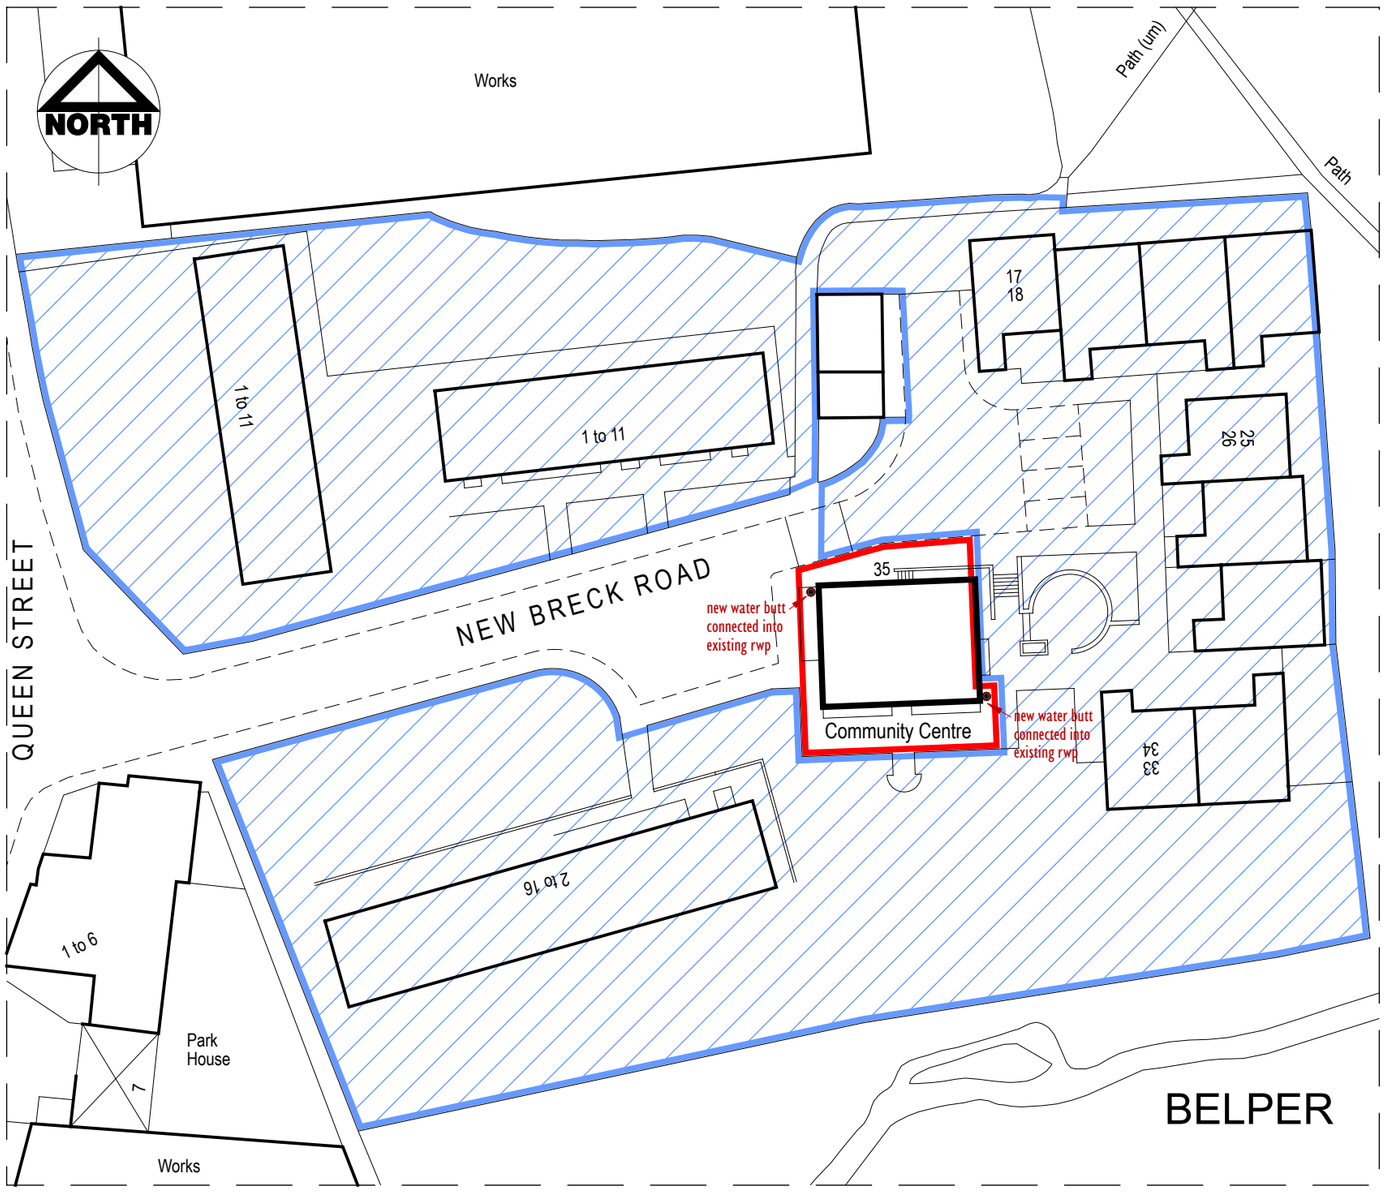

BLOCK PLAN AS PROPOSED

1:500 0 10 20m

Rev A - dated 18/08/2026 - Site area amended to include part of East Elevation

Futures Housing Group

ASSET MANAGEMENT

Futures House, Building 435, Argosy Road, Castle Donington, England, DE74 2SA

Tel : 0300 456 2531
Email : enquiries@futureshg.co.uk
Web : www.futureshg.co.uk

Job : New Breck Road, Belper, DE56 1PH - Installation of water butts

Dwg : Block Plan as proposed

Drawn : M J Lewis
Date : Aug 2026
Scale : 1 : 500@A3
File : .mkd

Job no : New Breck Road

Dwg no : BI 01

Rev : A