
HIGHFIELD HOUSE
42 RIPLEY ROAD
HEAGE. DERBYS

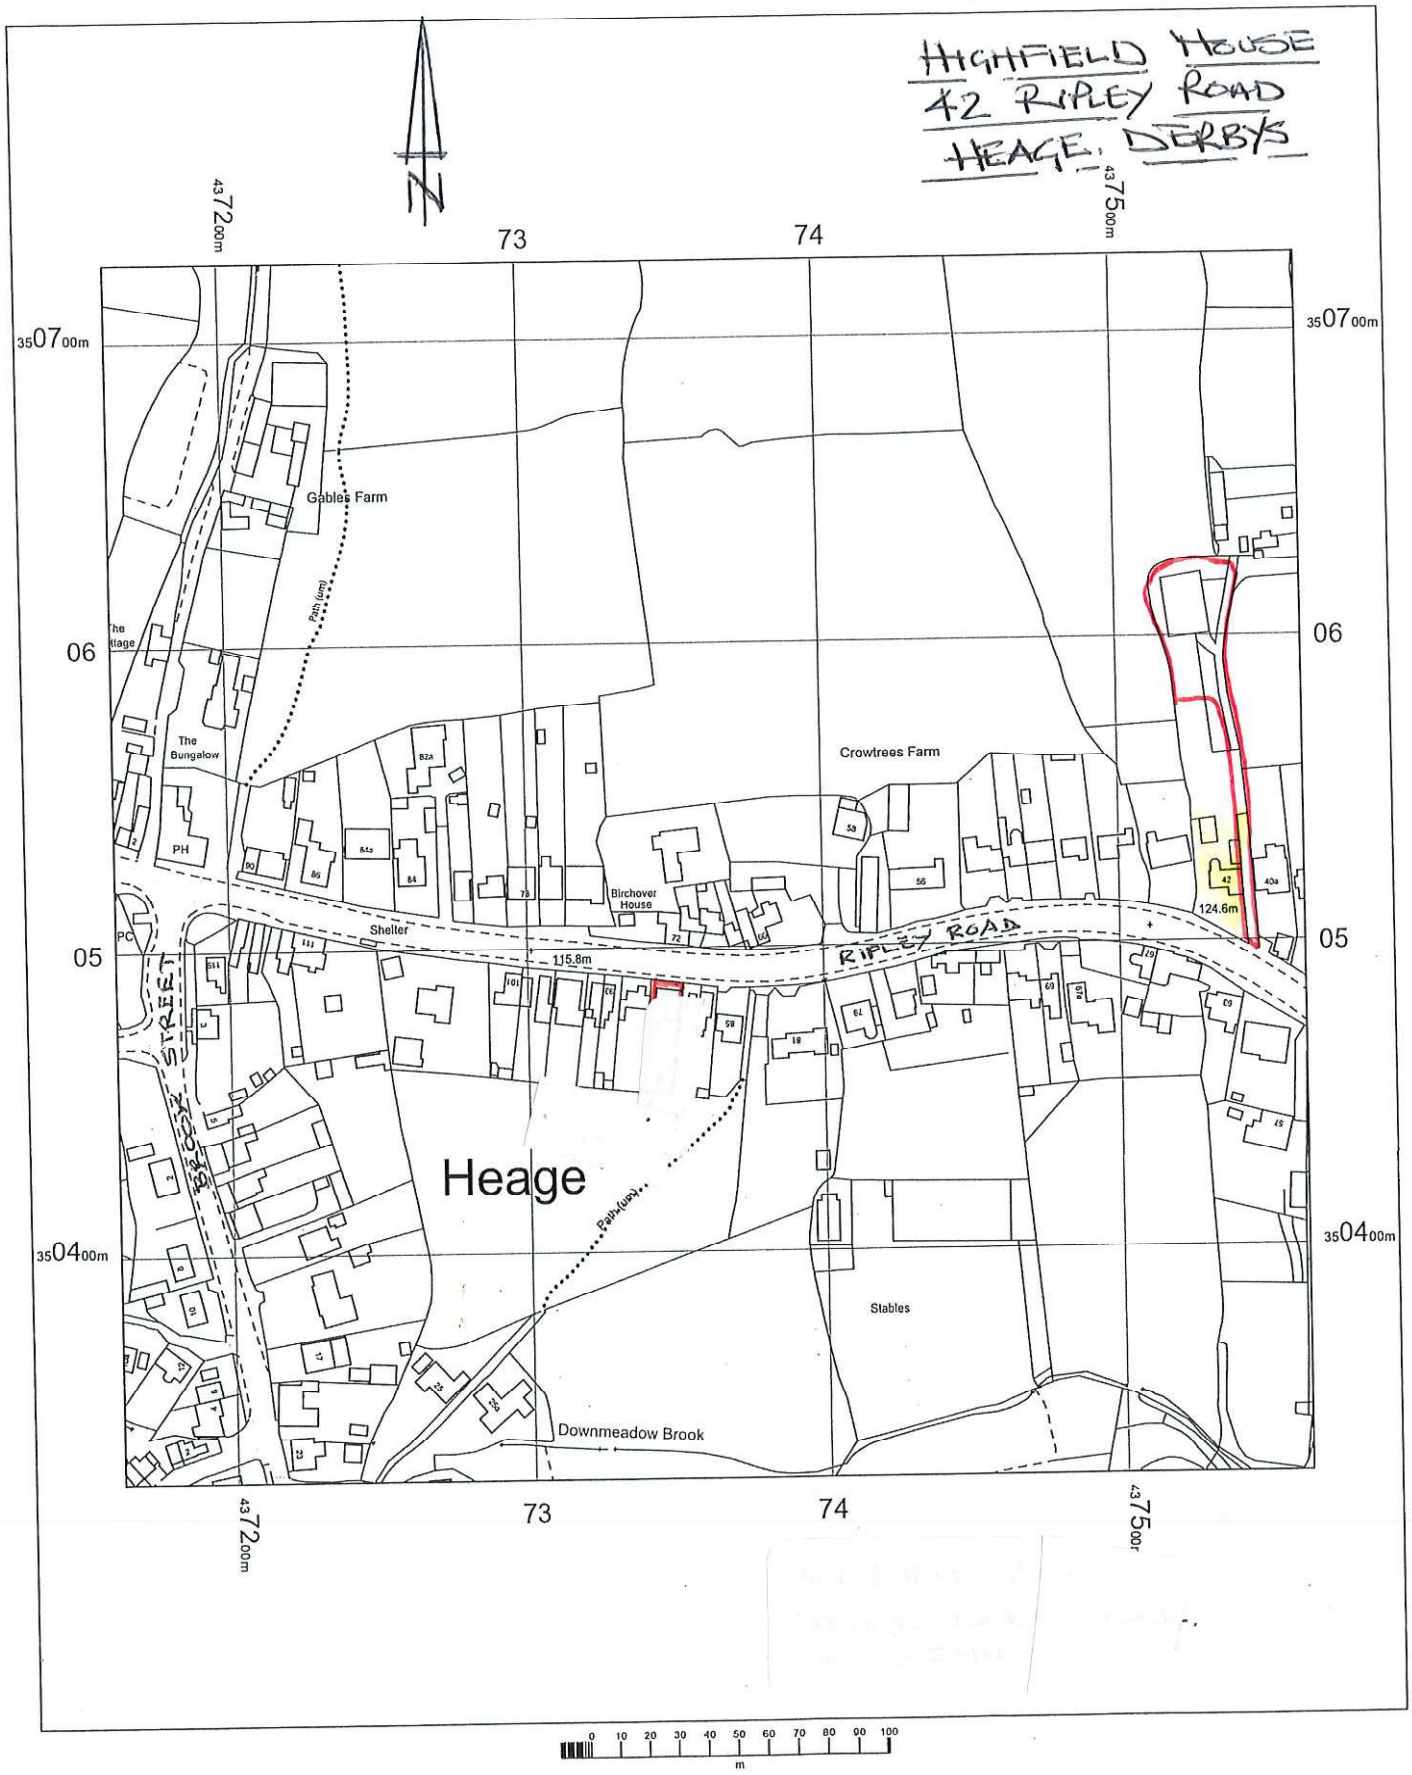

OS MasterMap 1250/2500/10000 scale
Friday, October 18, 2024, ID: BW1-01190270
maps.blackwell.co.uk

1:2500 scale print at A4, Centre: 437362 E, 350526 N

©Crown Copyright Ordnance Survey. Licence no. 100041041

N

BLACKWELL'S
MAPPING SERVICES
PERSONAL & PROFESSIONAL MAPPING
www.blackwellmapping.co.uk
TEL: 0800 151 2612
maps@blackwell.co.uk