



Datum: 86.00m.
Section A. LHS

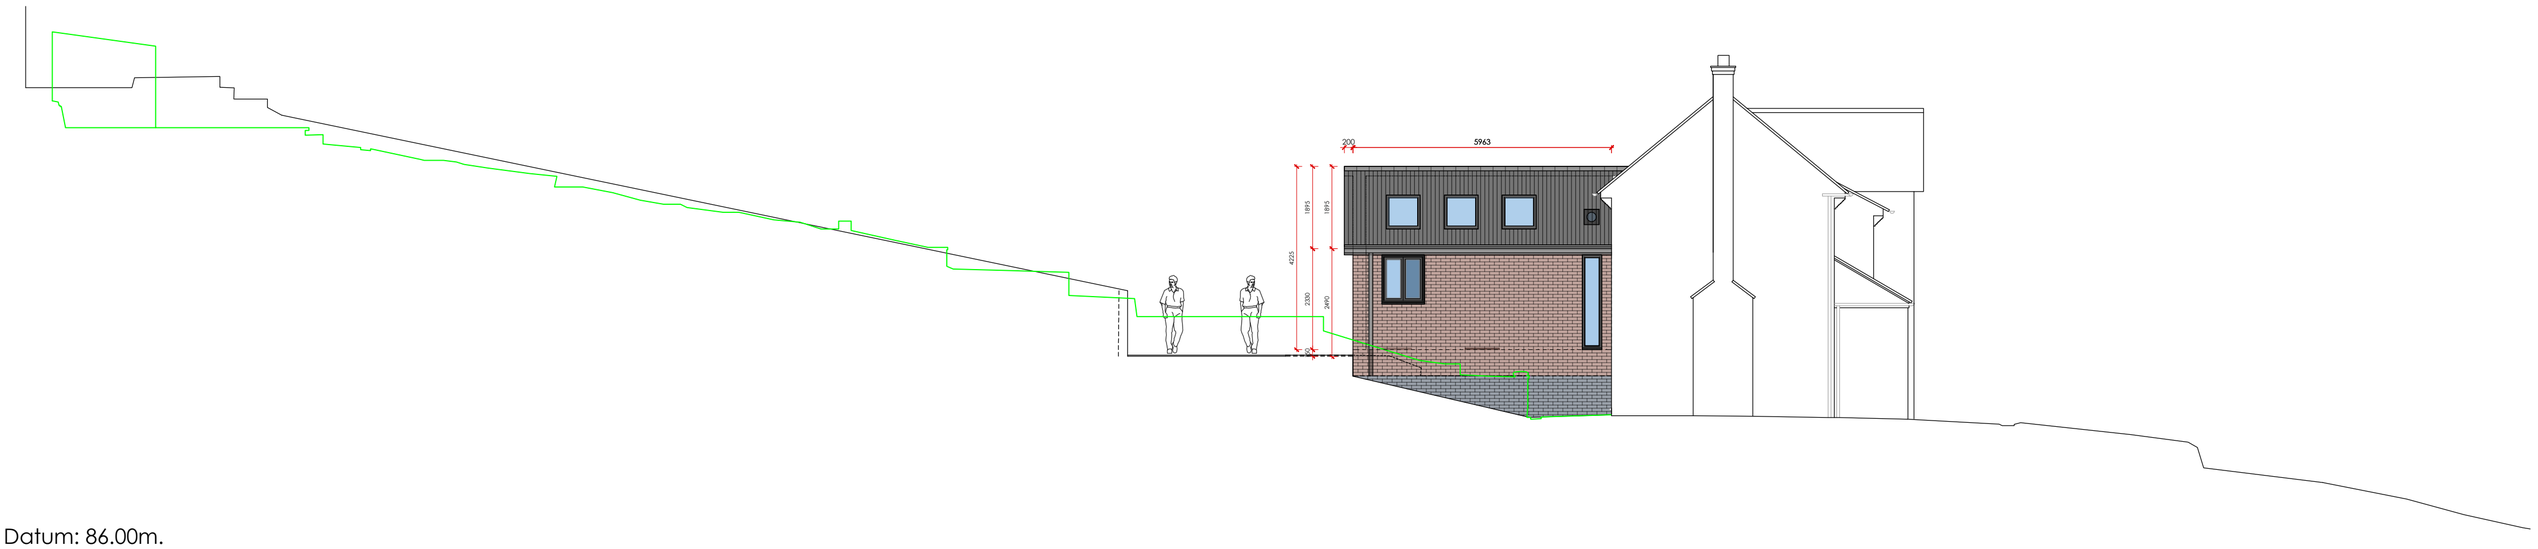


Datum: 86.00m.
Elevation 3. SECTIONED VIEW WITH GROUND LEVELS OBSCURE - REAR

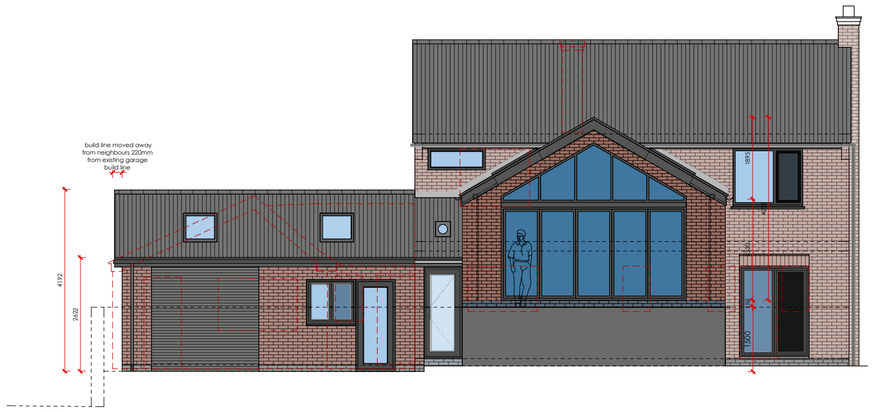

Datum: 86.00m.
Elevation 3. ACTUAL VIEW REAR

Scale 1:100
0 1 2 3 4 5 10

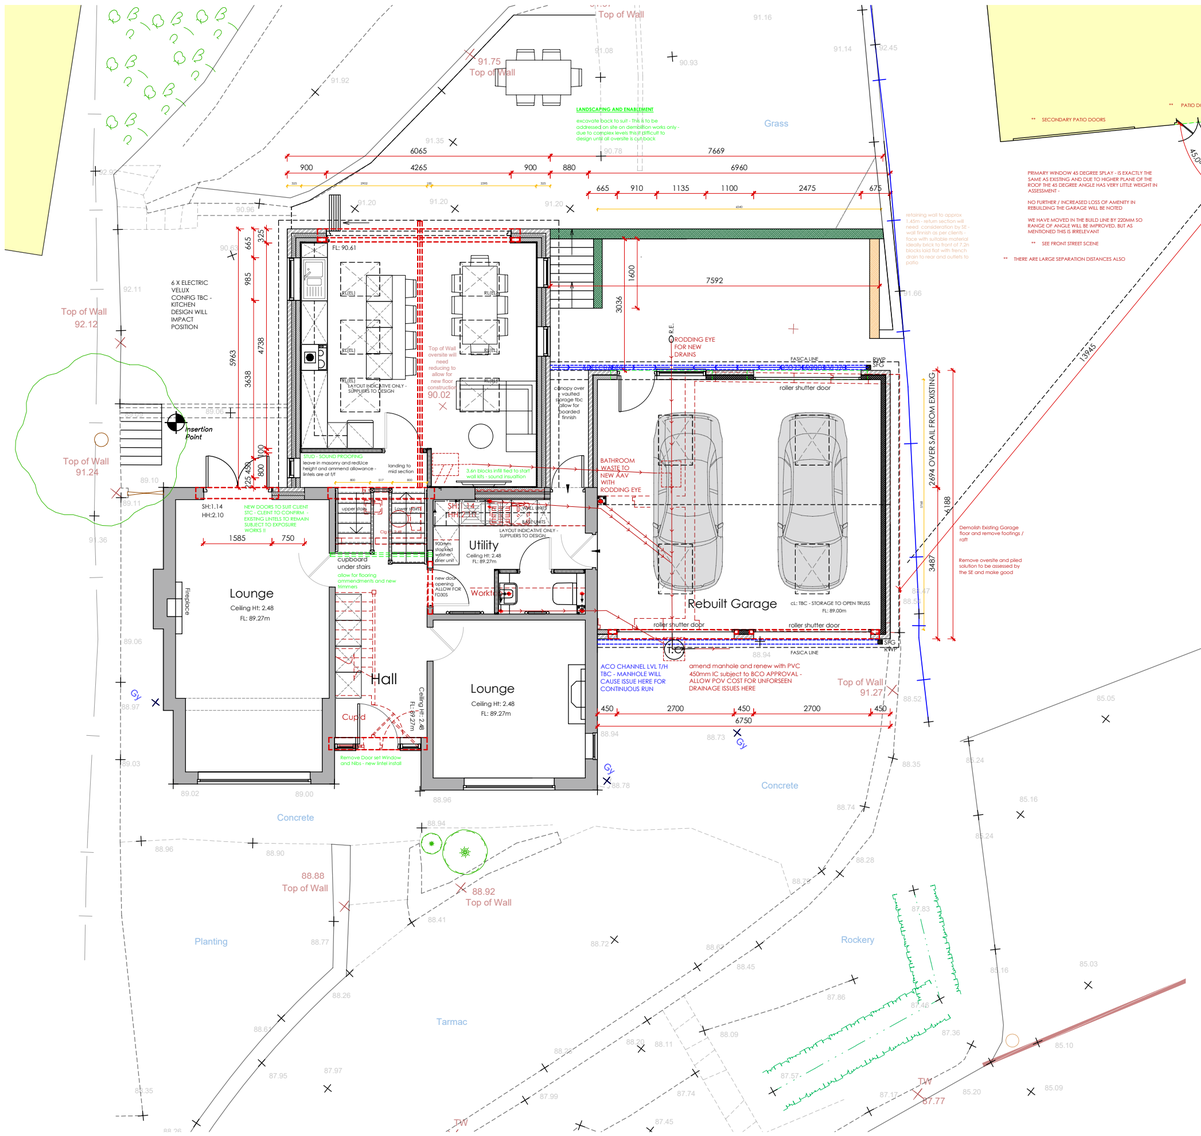

GROUND FLOOR PLAN 1-100

S.G ARCHITECTURAL DESIGN
Tel: 07817034426. sgarchitecturaldesign@gmail.com.
www.sgarchitecturaldesign.com

32 Lodge Drive

06 - PROPOSED ELEVATIONS - INC DEMOLITION LINES - REAR AND LHS

JOB/SITE	PAPER	DRAWN
505	A2	SG
REASON	SCALES	
PLANNING / BREGS	1:50	

Drawing measurements shall not be obtained by scaling. Verify all dimensions prior to construction. Immediately report any discrepancies on this document to SG ARCHITECTURAL DESIGN.

REV.	DESCRIPTION	DATE	BY	CHK'D

PDF OWNED BY SGAD UNTIL FINAL PAYMENT ON PLANNING SUBMISSION