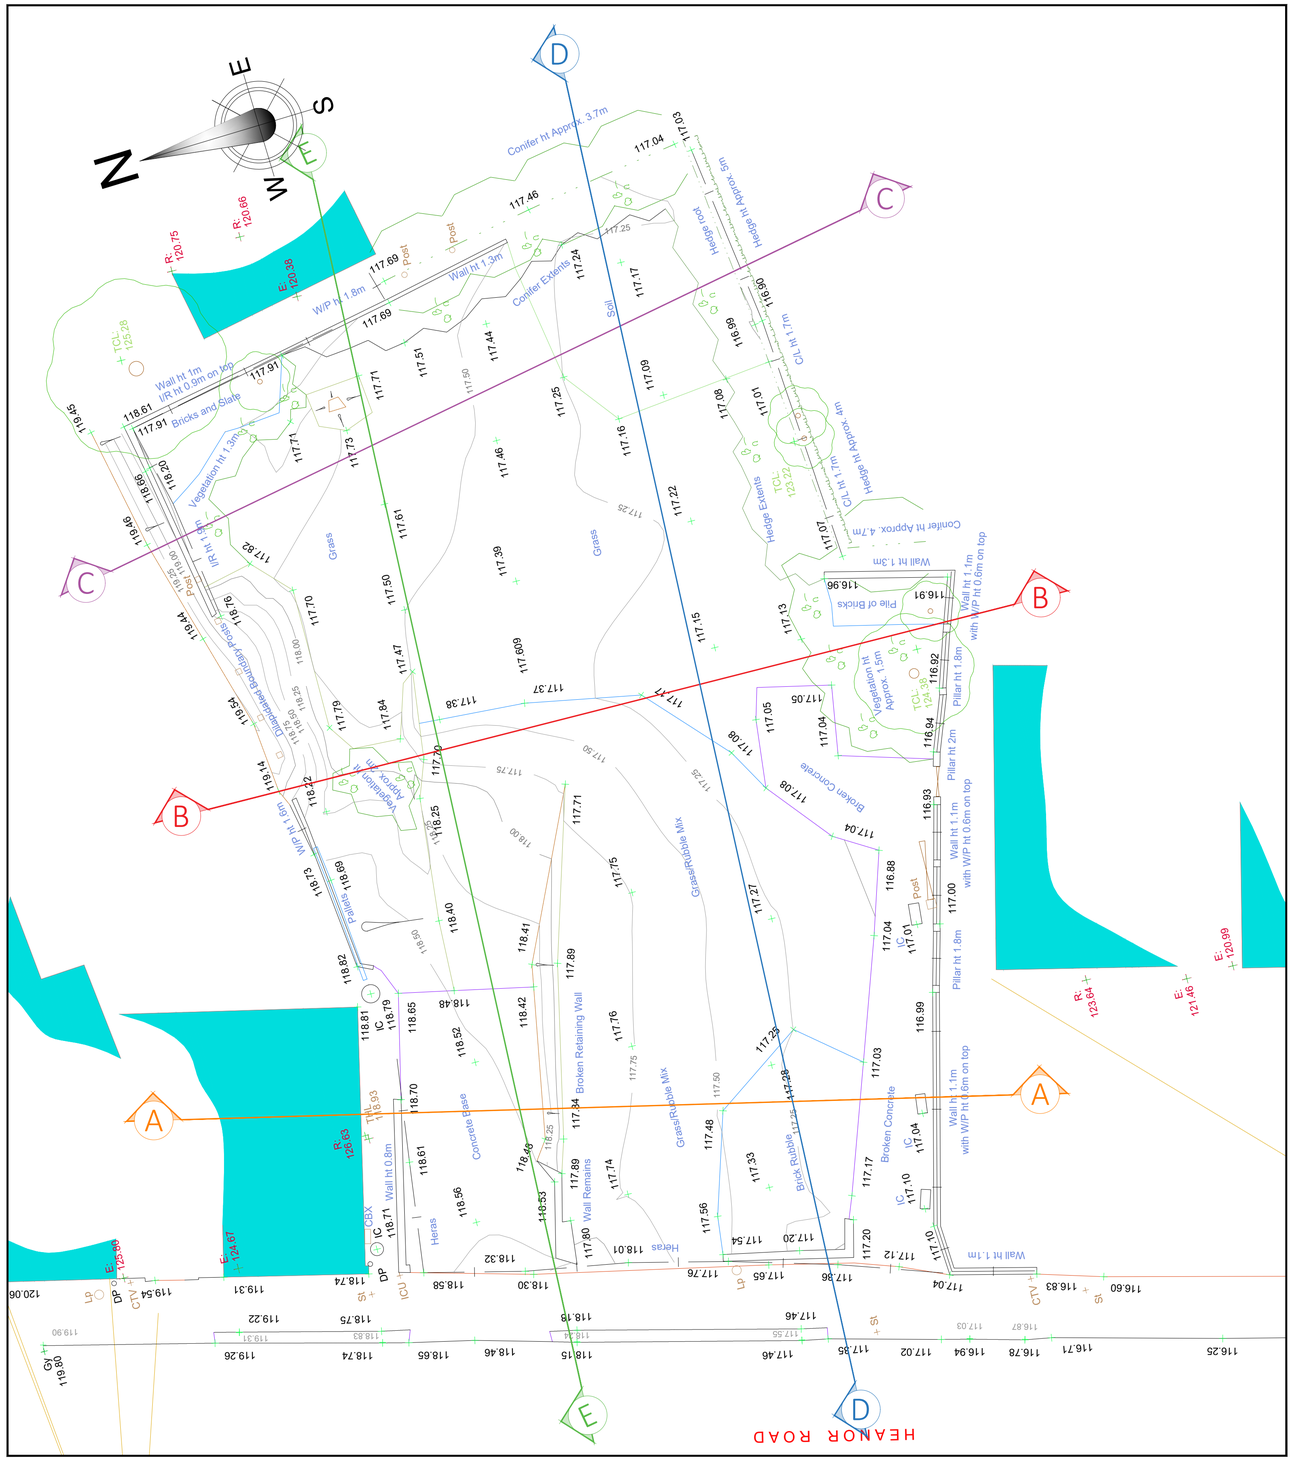
N
E
S
W
HEANOR ROAD
A
B
C
D
E
Conifer ht Approx. 3.7m
Hedge ht Approx. 5m
Hedge Root
Wall ht 1.3m
Wall ht 1m
I/R ht 0.9m on top
Bricks and Slate
Vegetation ht 1.3m
Conifer Extents
Hedge Extents
Wall ht 1.7m
Conifer ht Approx. 4.7m
Pile of Bricks
Wall ht 1.1m
with W/P ht 0.6m on top
Vegetation ht Approx. 1.5m
Pillar ht 1.8m
Pillar ht 2m
Broken Concrete
Grass
Grass/Rubble Mix
Broken Retaining Wall
Concrete Base
Wall Remains
Brick Rubble
Palisade
W/P ht 1.8m
Wall ht 1.3m
Wall ht 0.8m
Vegetation ht Approx. 2m
Dilapidated Boundary Fence
Post
Stone
Heras
Trees
Gy
Gy
Gy