


Existing cavity gable wall to be dismantled ad rebuilt on new 2No. 152*152*30UCs baked together at 600 centres with flashing timber cover plate by others. Existing stone façade to be reused. Backing brick is of no historical significance and can be replaced.


Scale 1:100

SOUTH EAST ELEVATION

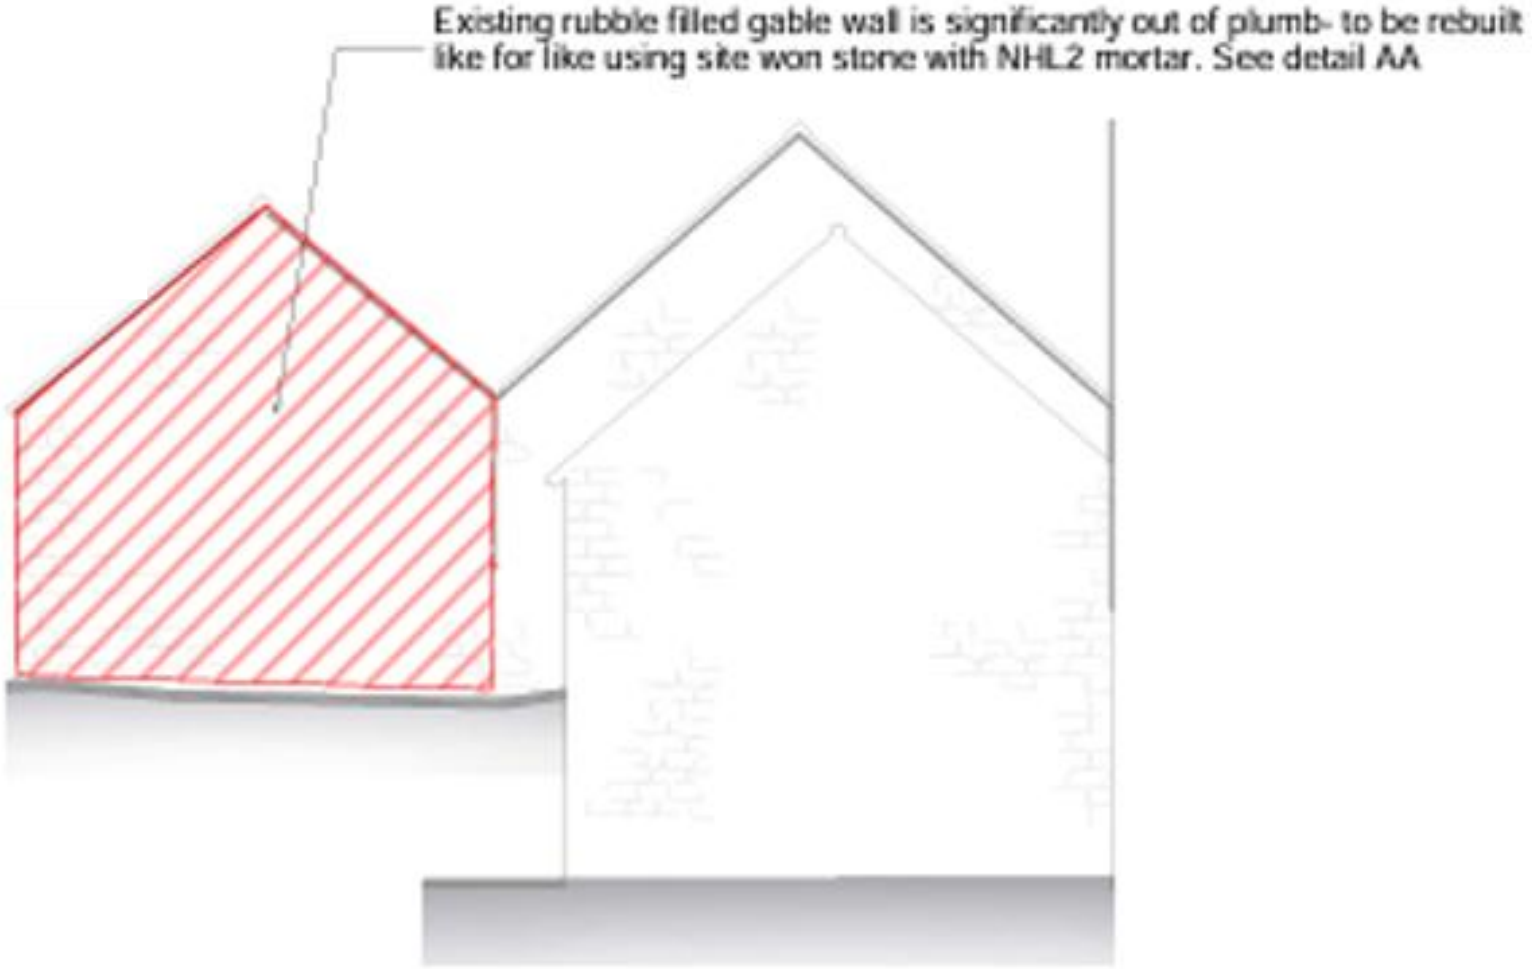

SOUTH WEST ELEVATION

Scale 1:100

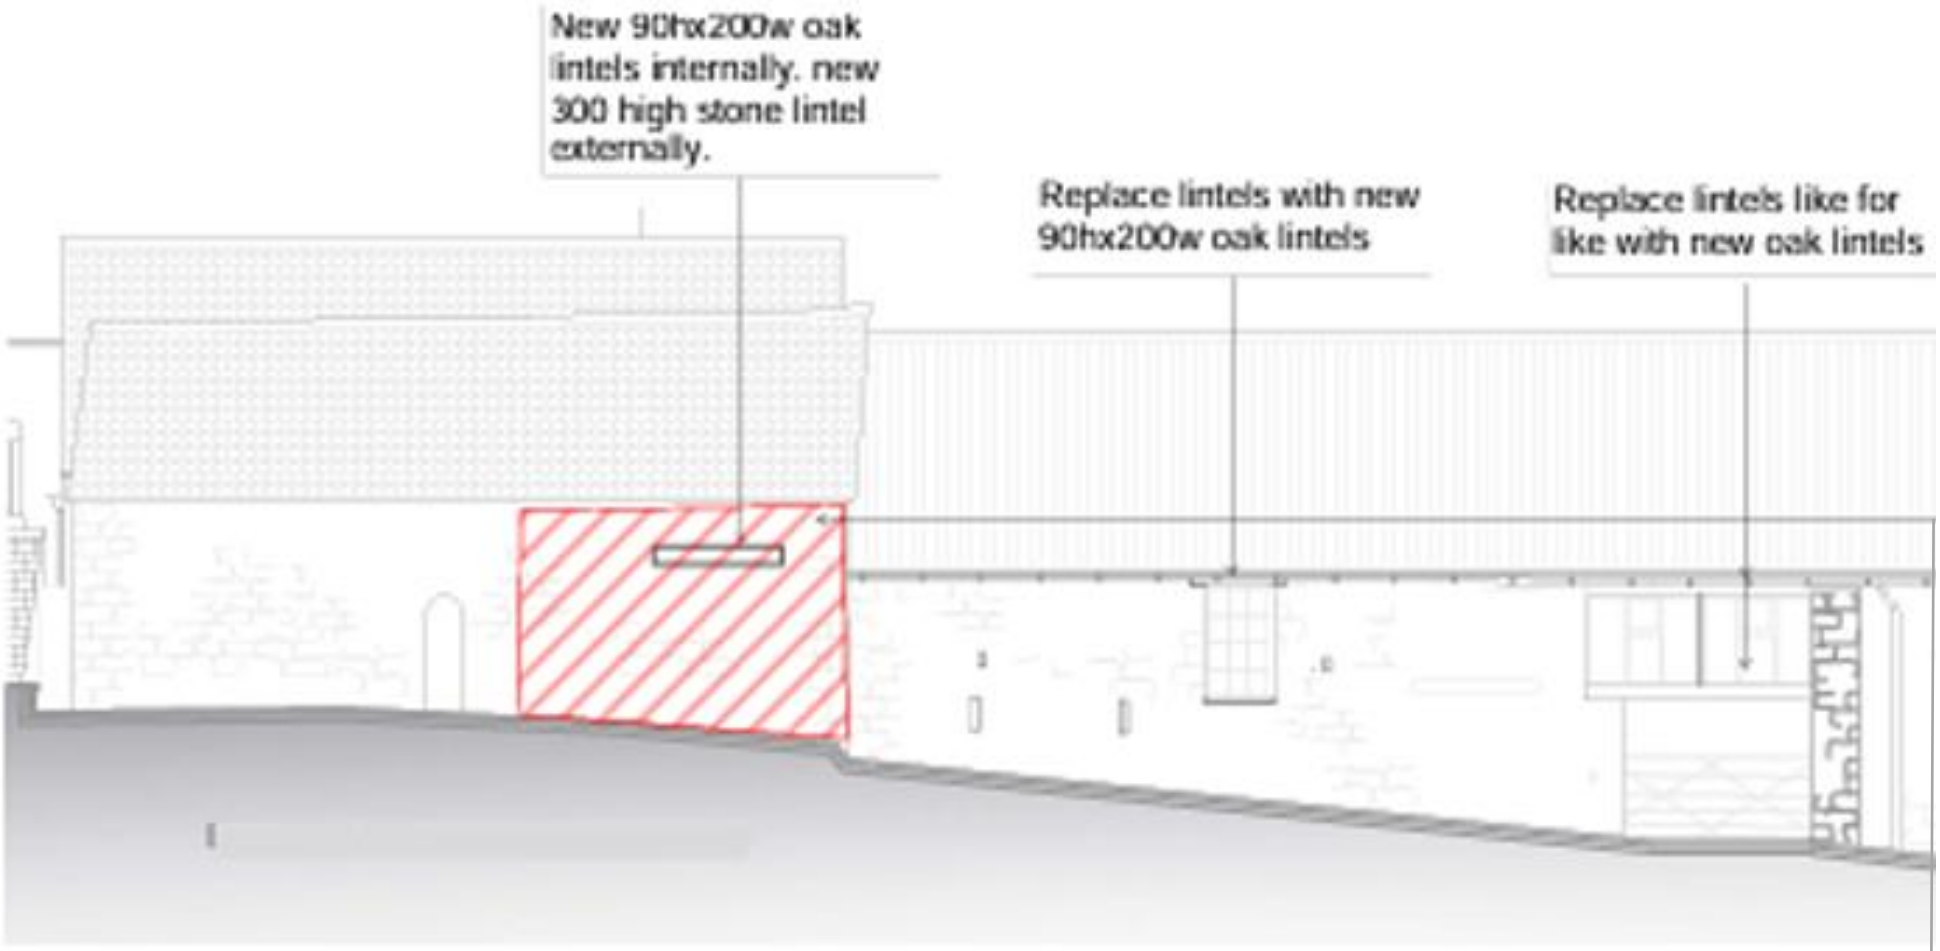

NORTH WEST ELEVATION

Scale 1:100

Existing rubble filled gable wall is significantly out of plumb – to be built like for like using site won stone with NHL2 mortar.