©

THIS DRAWING AND THE BUILDING WORKS DEPICTED ARE COPYRIGHT OF THE ARCHITECTS AND MAY NOT BE REPRODUCED EXCEPT BY WRITTEN PERMISSION. ALL DIMENSIONS MUST BE CHECKED ON SITE AND NOT SCALED FROM THIS DRAWING.

REVISIONS


LETTER	REVISION	DATE	BY
A	UPDATED FOLLOWING COMMENTS	04.03.26	MTC
B	SITE LEVELS ADDED	01.08.26	MTC



SOUTH ASPECT

bar scale 1:50

0 1m 2m 3m 4m

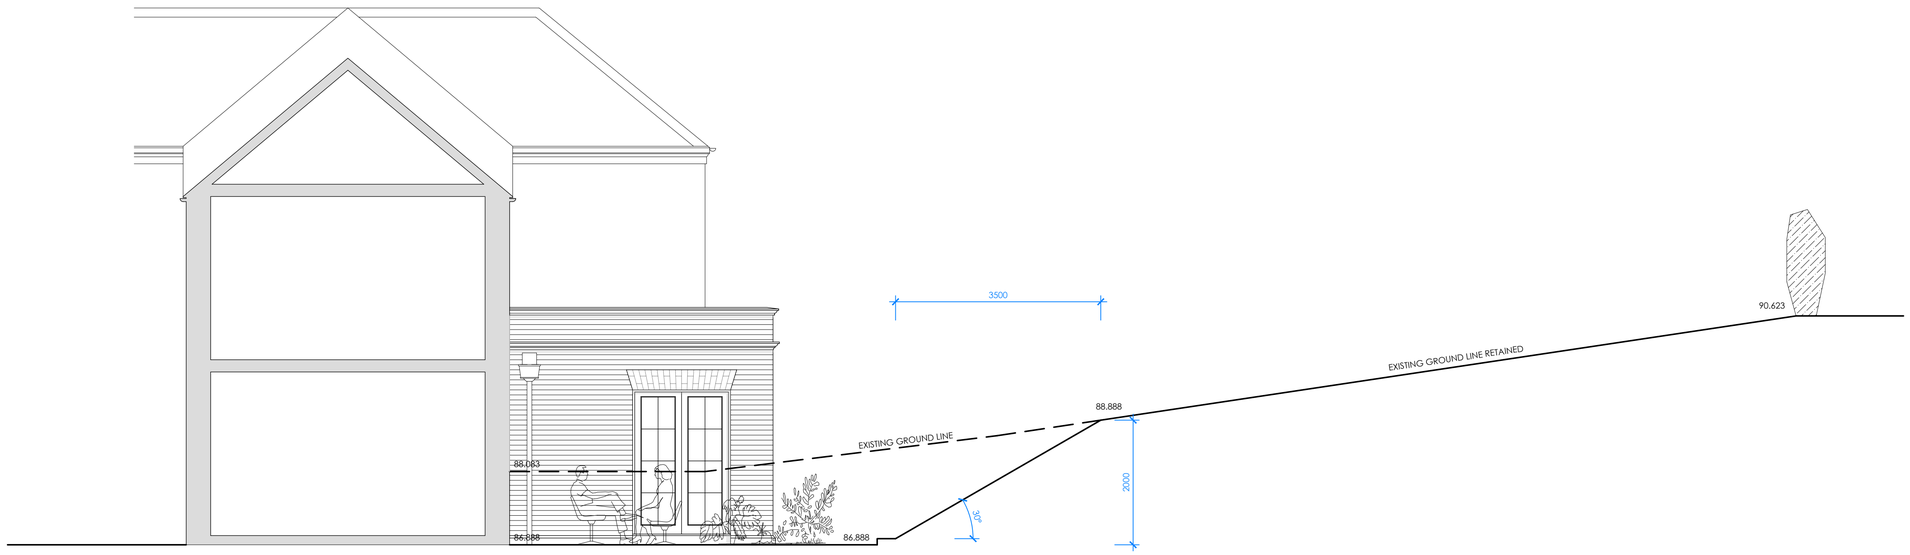

WEST ASPECT

BOWER EDLESTON
ARCHITECTS
SWEETBRIAR HALL, NANTWICH, CHESHIRE CW5 5RW
TELEPHONE: 01270 624129 FACSIMILE: 01270 627684
EMAIL: ADMIN @ BOWER - EDLESTON . COM
WEBSITE: WWW . BOWER - EDLESTON . COM

PROJECT
FARNAH HOUSE

TITLE
AS PROPOSED
ELEVATIONS

SCALE 1:50 @ A1
DATE JAN 2026
DRG.No SKM1-08
DRAWN BY
STAGE
REVISION B