

DETAILED PLANNING PROPOSALS

PROPOSED GARAGE - THE COWSHED - GORSES - BELPER LANE END - BELPER - DERBYSHIRE

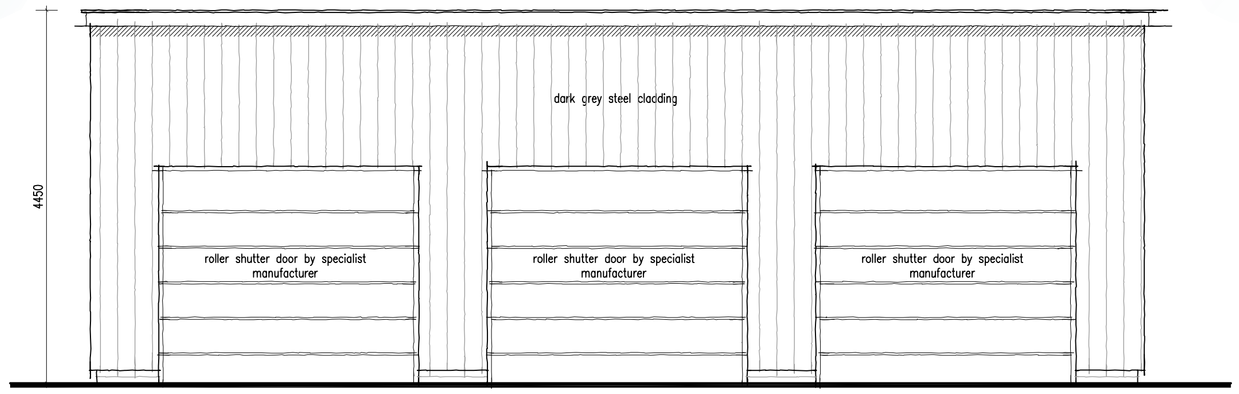


Proposed Front Elevation
Scale 1:50

1:50 Metres
0 1 2 3

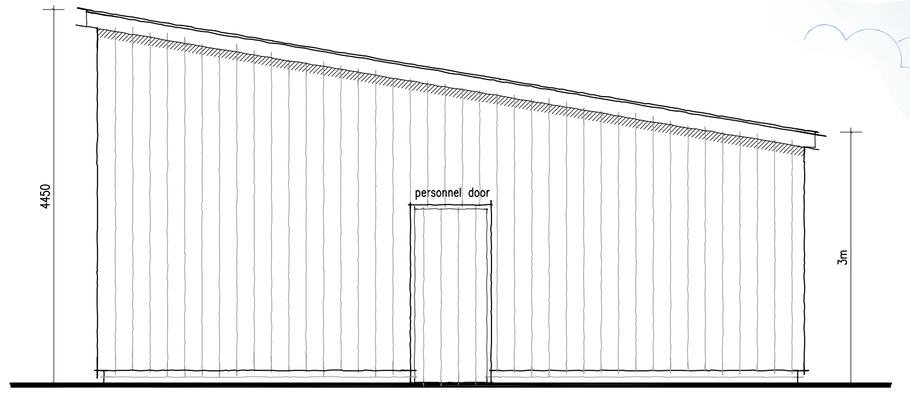


Proposed Side Elevation
Scale 1:50

1:50 Metres
0 1 2 3

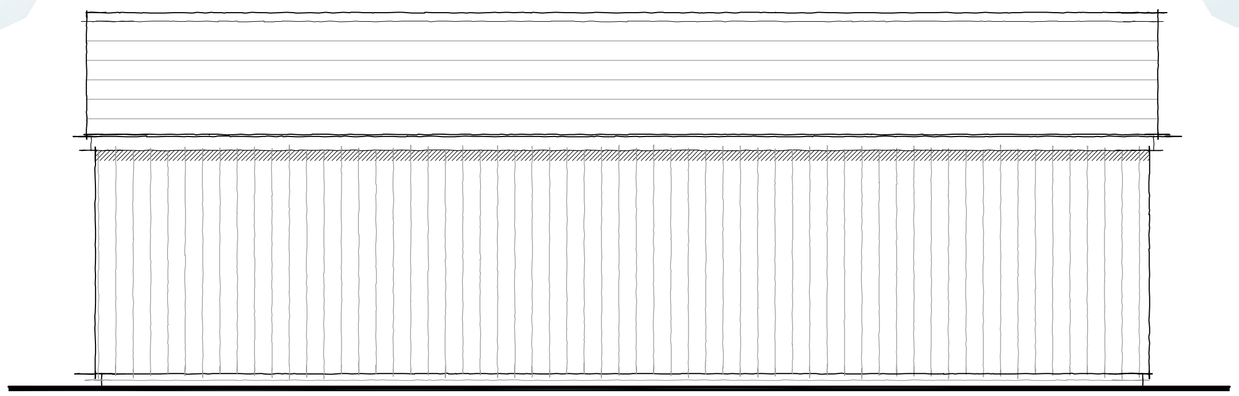


Proposed Rear Elevation
Scale 1:50

1:50 Metres
0 1 2 3

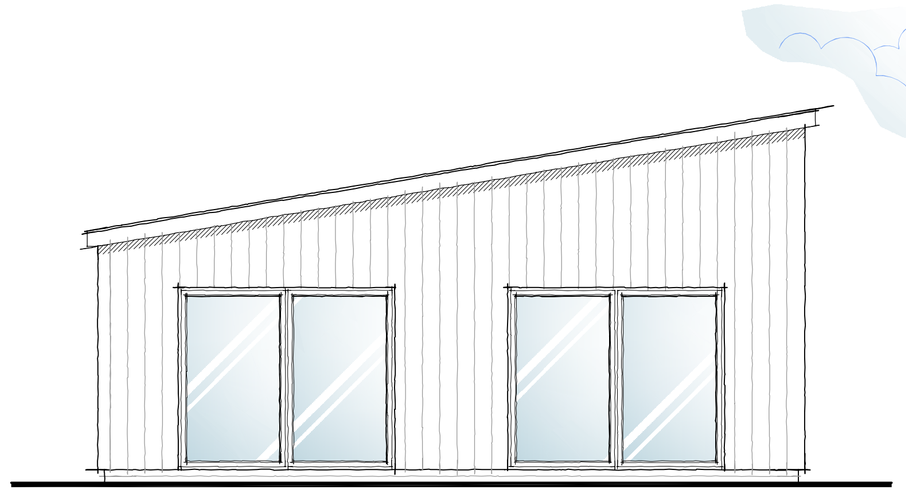


Proposed Side Elevation
Scale 1:50

1:50 Metres
0 1 2 3

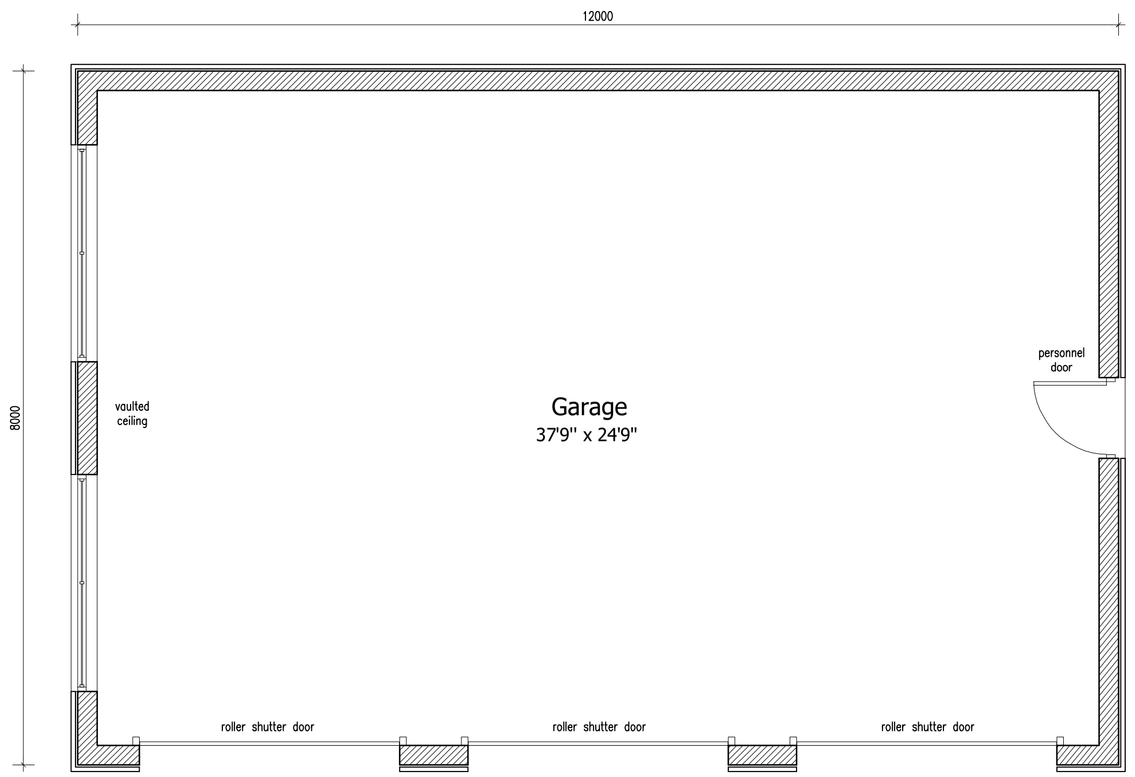

Ground Floor Plan
Scale 1:50

1:50 Metres
0 1 2 3

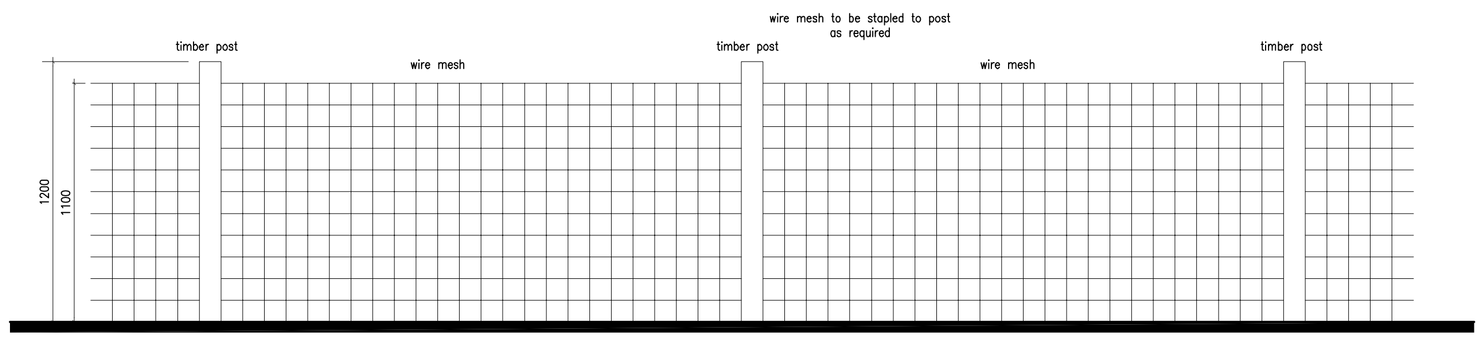

Proposed Post and Wire Fence Detail
Scale 1:20

1:20 Metres
0 0.4 0.8 1.2

Notes

This drawing is to be read in conjunction with Drawing No. 23.4299.01 'Topographical Survey'

Revisions:

C	Drawing updated	19.08.26
B	Client Amendments	19.06.26
A	Client Amendments	18.06.26

DAVID GRANGER ARCHITECTURAL DESIGN LTD

David Granger Architectural Design Ltd
The Old Cottage Hospital
Leicester Road
Ashby de la Zouch
Leicestershire
LE65 1DB

T 01530 560939
W www.davidgrangerdesign.com

Project

Proposed New Garage
The Cowshed, Gorses
Belper Lane End, Belper
Derbyshire

Client

Mr L. Russell

Drawing

Detailed Planning Proposals
Sheet 2 of 2

Drawing Number 23.4299.10 C

Date: June 2026

Scale: As Shown Drawn By: WF Checked By: MS

Figured dimensions must be taken in preference to scaled dimensions and any discrepancies are to be referred to David Granger Architectural Design Limited. Contractors, subcontractors and suppliers must verify all dimensions on site before commencing any work or making any workshop drawings. All drawings are copyright of David Granger Architectural Design Limited. Ordnance Survey Data © Crown Copyright, All rights reserved. Licence No. AR100020449. Landmark Ref. LIG0816
Company Reg. No. 5068912