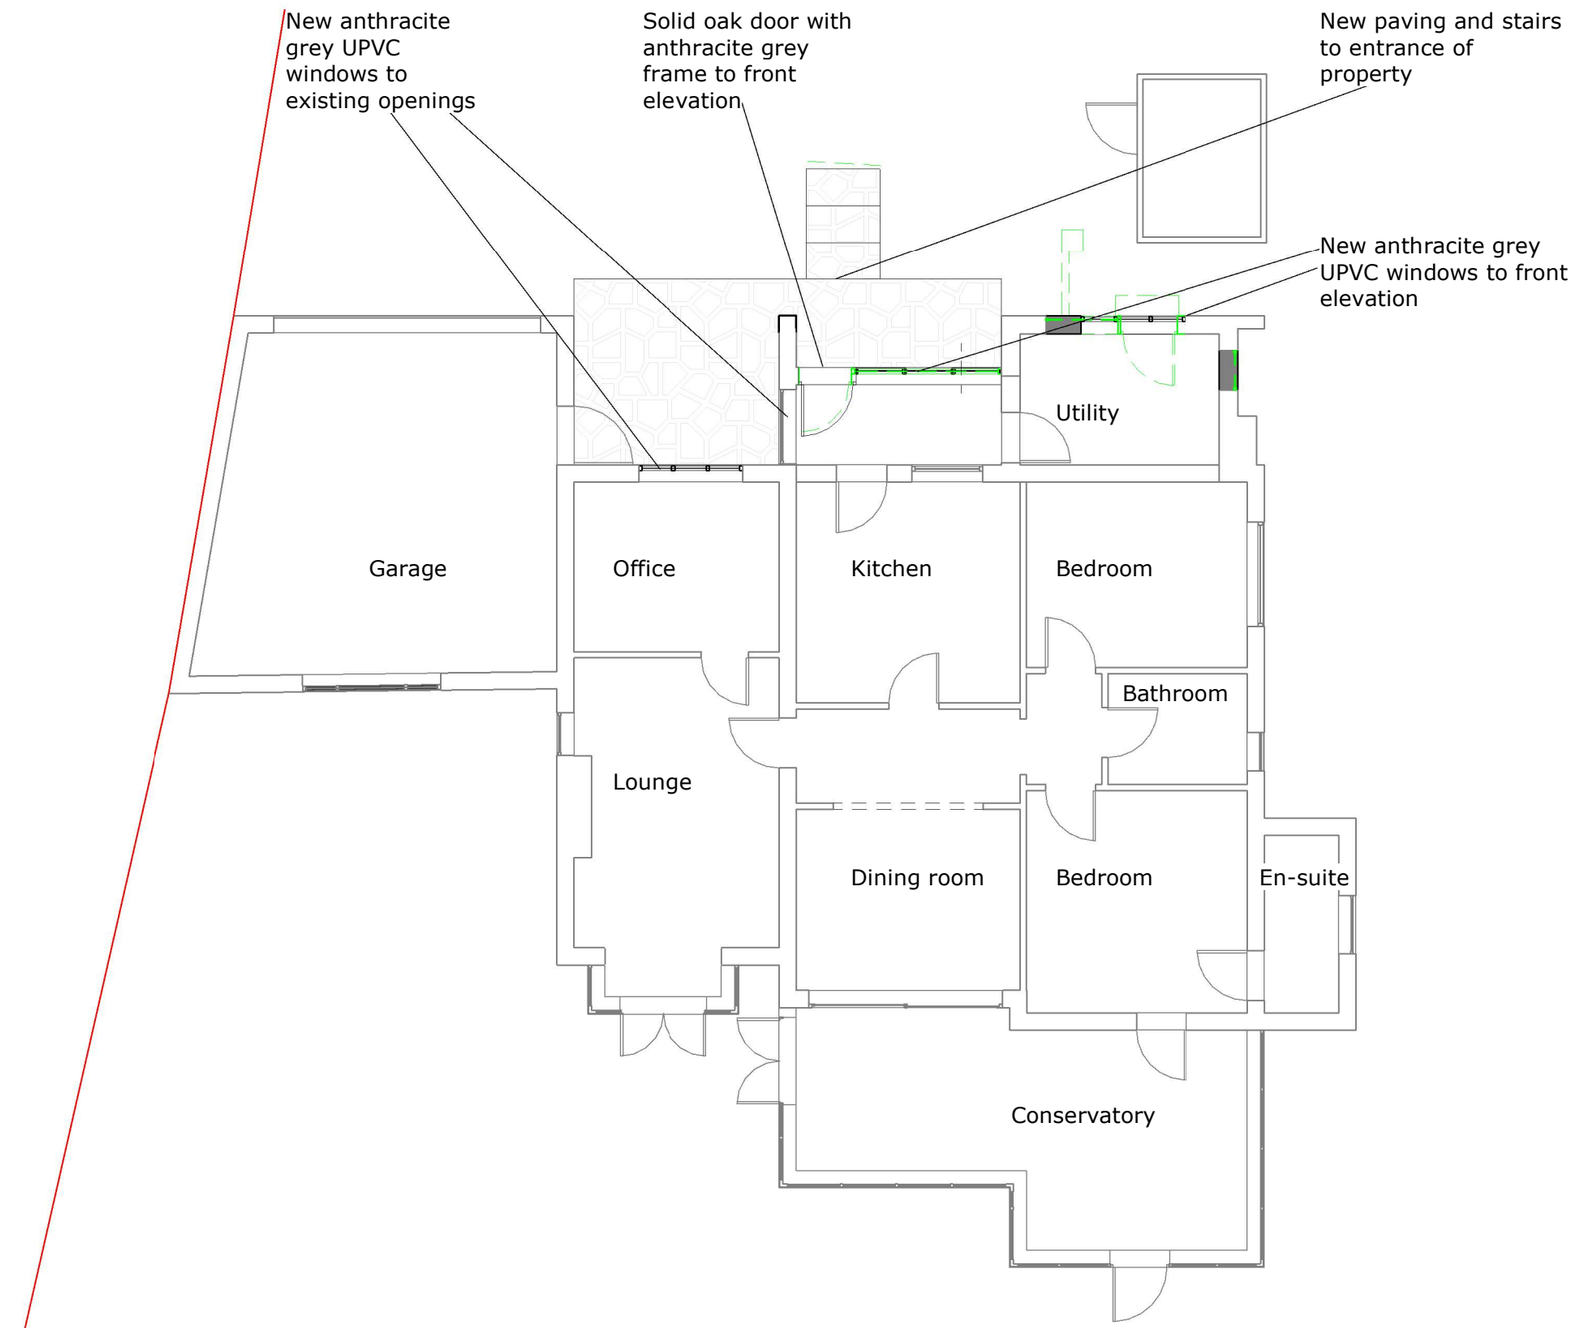


Proposed ground floor plan 1:100 @A3

N

New wall

Demolished

Boundary

Do not scale from drawings.
If in doubt, contact Architect

JLK Architectural Design LLP

Project
49 Douglas Avenue, Heanor DE75 7FQ

Client
Mr Howell

Drawing
Proposed ground floor plan

Number	Revision
A105	C

Scale @ A3	Date
As indicated	12/11/25

JLK Architectural Design
20 Wembley Gardens
Nottingham
NG9 3FE
T 0115 877 1390
E info@jlkarchitecturaldesign.com