

Front Elevation as Proposed

1 : 50

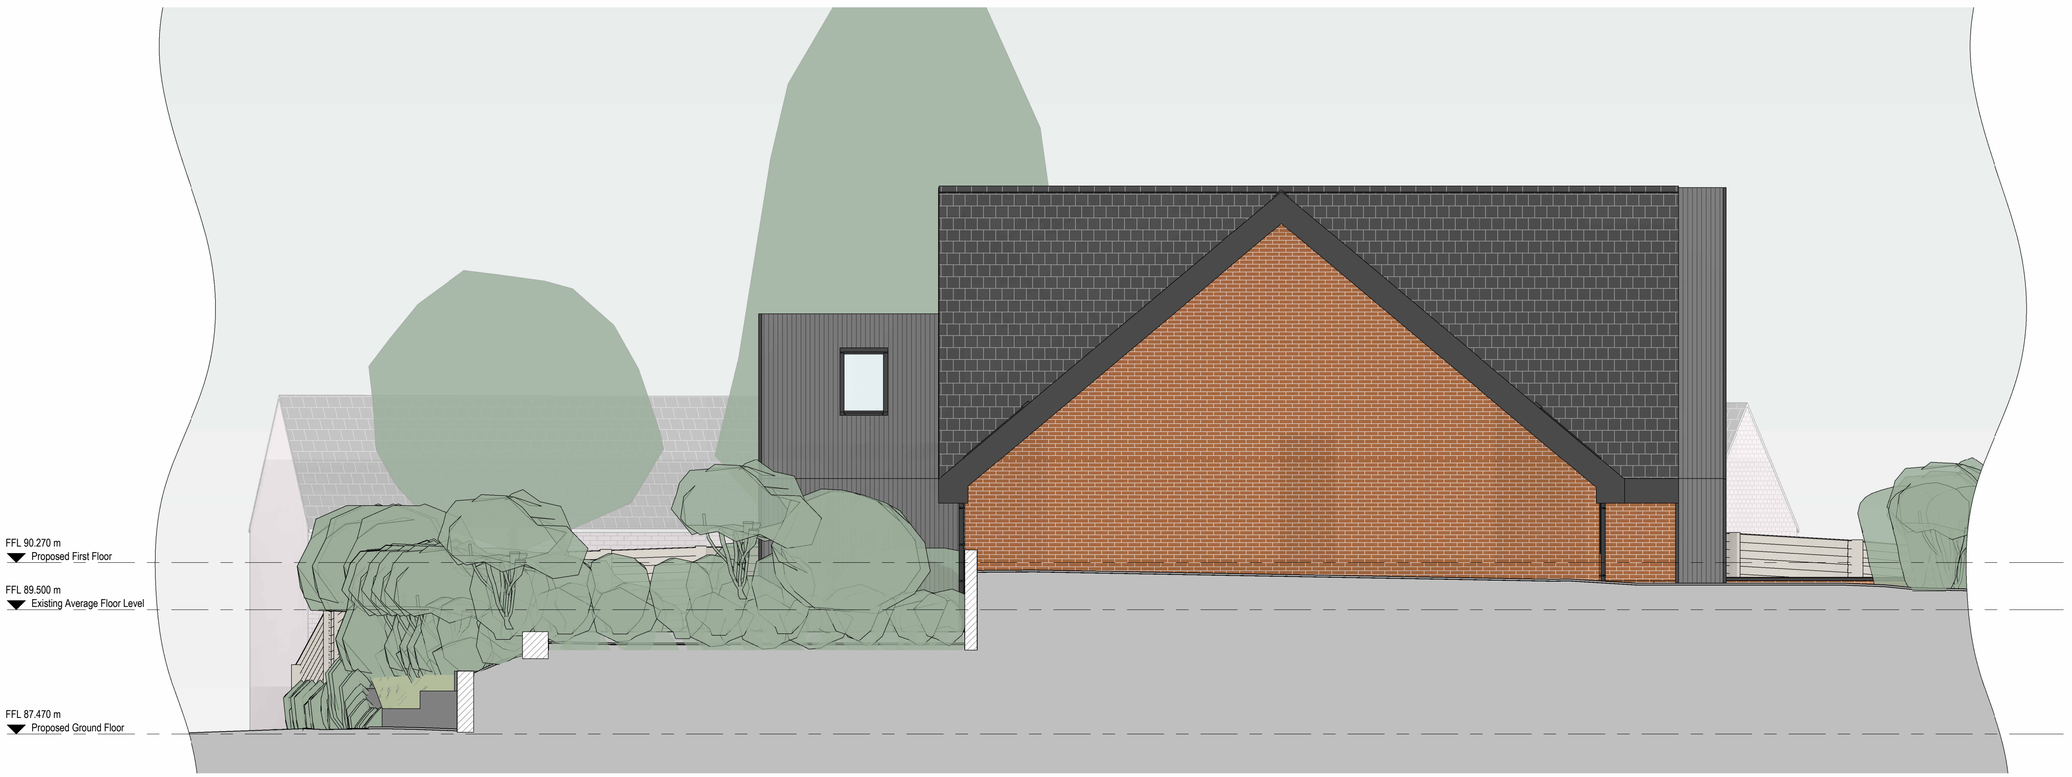

Side Elevation as Proposed

1 : 50

0 1 2 3 4 5

GRAPHIC SCALE: 1:50

Copyright retained in accordance with the copyright, design, and patents act 1988.

DO NOT SCALE OFF DRAWINGS UNLESS FOR PLANNING PURPOSES
Dimensions to be checked on site.

CDM Regulations 2015

! Denotes a significant hazard or difficult management procedure. Please refer to drawing notes for potential hazards. Main contractor to plan for mitigation measures in response to hazards.

CDM Regulations require that **all** projects are to:

- **Have workers to be competent and are suitably skilled for the work they carry out;**
- **Contractors to provide appropriate supervision, instruction and information to all on site workers to provide a safe working environment;**
- **Have a written construction phase plan.**

Worcester Lloyd are appointed as `Designer` only, unless a written appointment has been completed for the formal appointment as `Principal Designer`

REV	DATE	DESCRIPTION	DRAW	CHK
G	14.08.26	Access amended to address highways comments	BD	13
F	01.05.26	Scheme landscaping amended following comments	BD	10
E	29.04.26	Amended following client and consultant comments	BD	9
D	29.01.26	Amended following consultant's comments	BD	8
C	28.01.26	Amended following consultant's comments	BD	7
B	26.01.26	Scheme redesigned following client and consultant feedback	BD	6
A	09.07.25	Drawings updated following client comments	BD	5

WORCESTER LLOYD
ARCHITECTS & ENGINEERS
Derby Office: 01332 498 770
Hitchin Office: 01462 226 308
www.worcesterlloyd.co.uk
RIBA
Chartered Practice

Project / Client:

Church Road, Quarndon

Drawing Title:

Building Elevations as Proposed - Sheet 1 of 2

Scale:	Size:	Date:	Status:
1 : 50	A1	07/09/2025	Proposed
	Drawn By: BD	Checked By: MW	

Drawing No: 020 2025 005

Revision: G