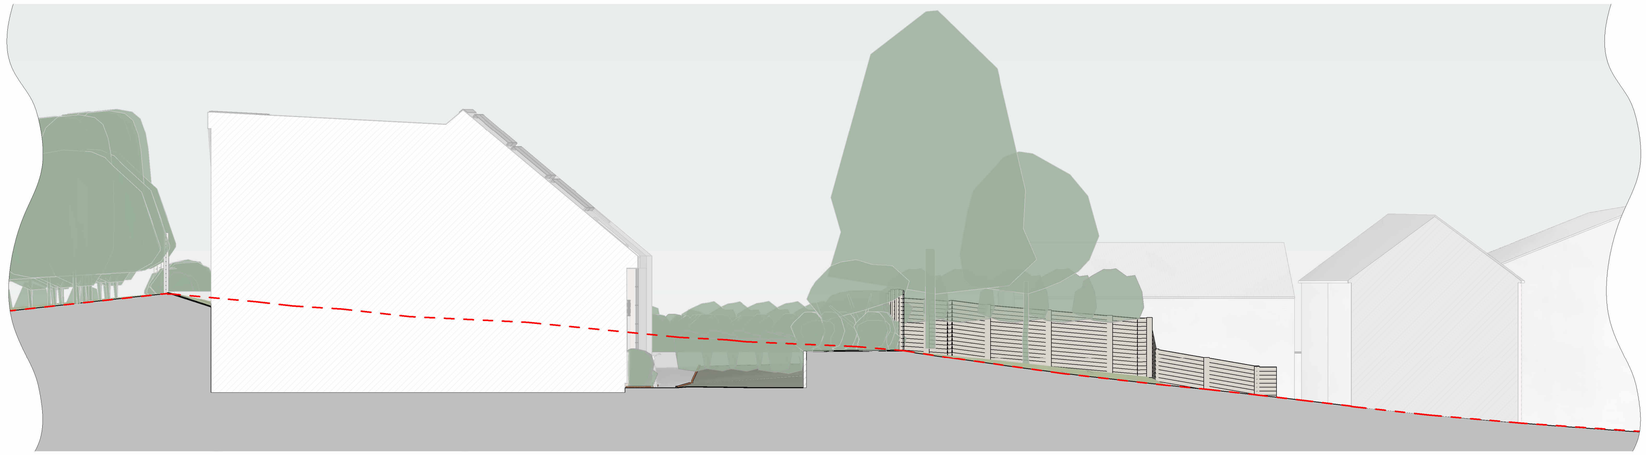

Site Section D-D as Proposed
1 : 100

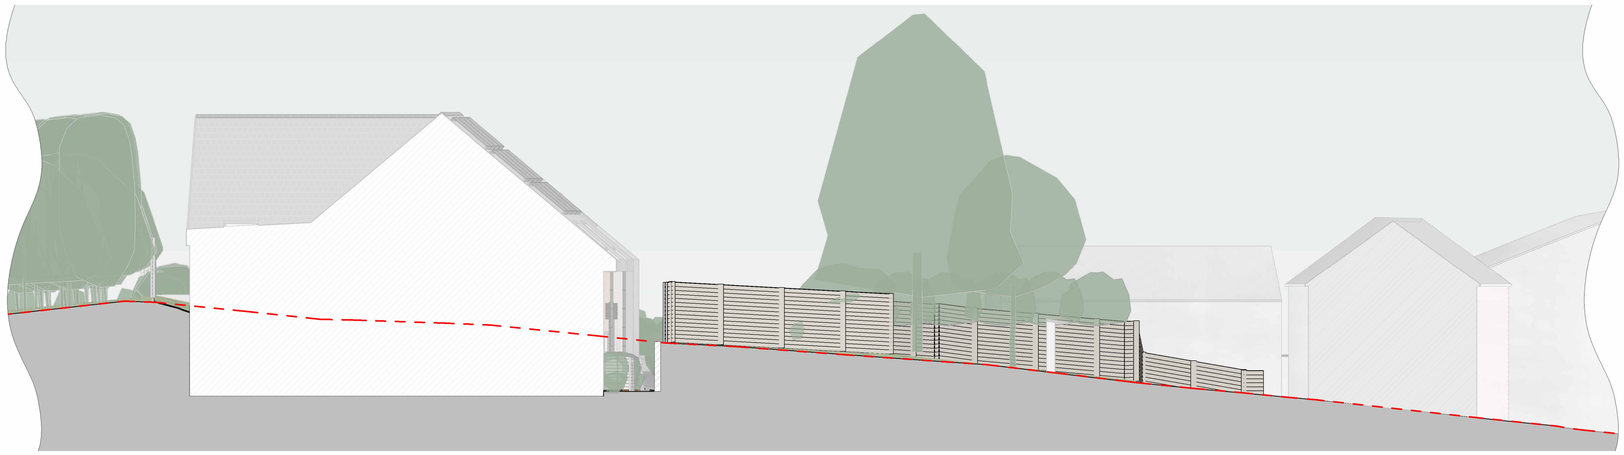

Site Section E-E as Proposed
1 : 100

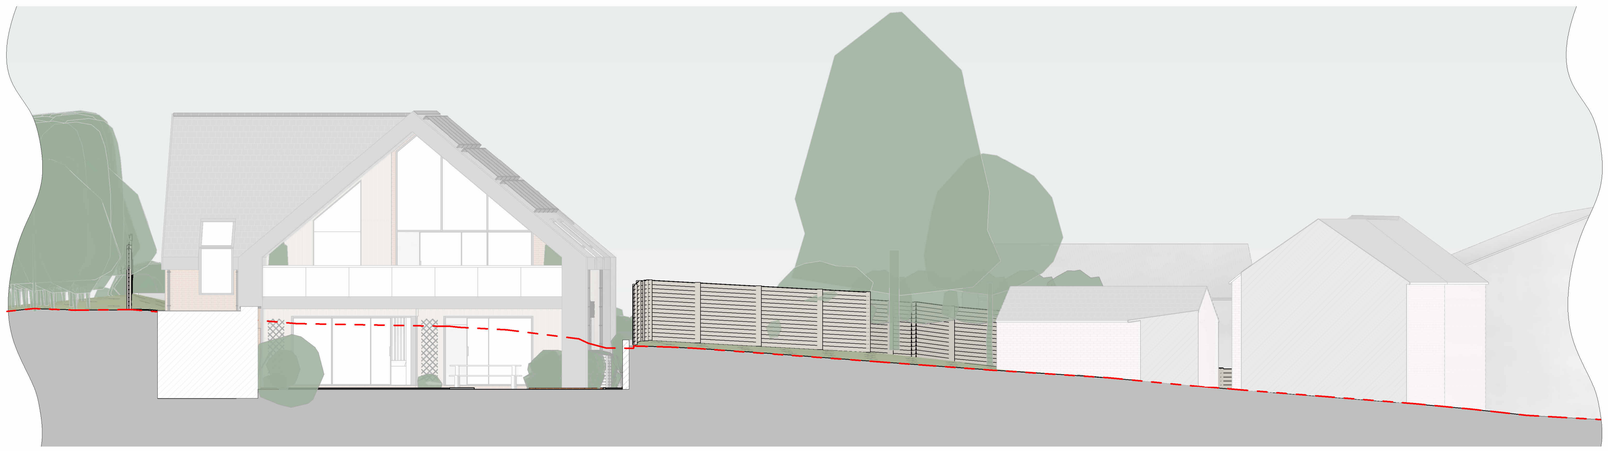

Site Section F-F as Proposed
1 : 100

0 1 2 3 4 5 10
GRAPHIC SCALE: 1:100

Copyright retained in accordance with the copyright, design, and patents act 1988.

DO NOT SCALE OFF DRAWINGS UNLESS FOR PLANNING PURPOSES
Dimensions to be checked on site.

CDM Regulations 2015

! Denotes a significant hazard or difficult management procedure. Please refer to drawing notes for potential hazards. Main contractor to plan for mitigation measures in response to hazards.

CDM Regulations require that **all** projects are to:

- **Have workers to be competent and are suitably skilled for the work they carry out;**
- **Contractors to provide appropriate supervision, instruction and information to all on site workers to provide a safe working environment;**
- **Have a written construction phase plan.**

Worcester Lloyd are appointed as `Designer` only, unless a written appointment has been completed for the formal appointment as `Principal Designer`

Existing Ground Level

REV	DATE	DESCRIPTION	DRAW	CHK
D	14.08.26	Access amended to address highways comments	BD	13
C	01.05.26	Scheme landscaping amended following comments	BD	10
B	29.04.26	Amended following client and consultant comments	BD	9
A	29.01.26	Amended following consultant's comments	BD	8

WORCESTER LLOYD
ARCHITECTS & ENGINEERS
Derby Office: 01332 498 770
Hitchin Office: 01462 226 308
www.worcesterlloyd.co.uk
RIBA Chartered Practice

Project / Client:
Church Road, Quarndon

Drawing Title:
Site Sections as Proposed - Sheet 2 of 3

Scale:	Size:	Date:	Status:
1 : 100	A1	07/09/2025	Proposed
	Drawn By: BD	Checked By: MW	

Drawing No: 020 2025 012
Revision: D