



existing first floor plan

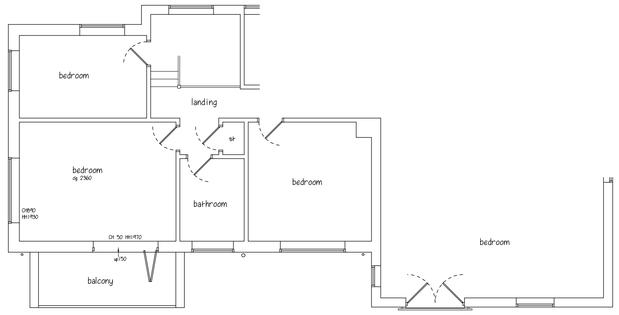


existing ground floor plan

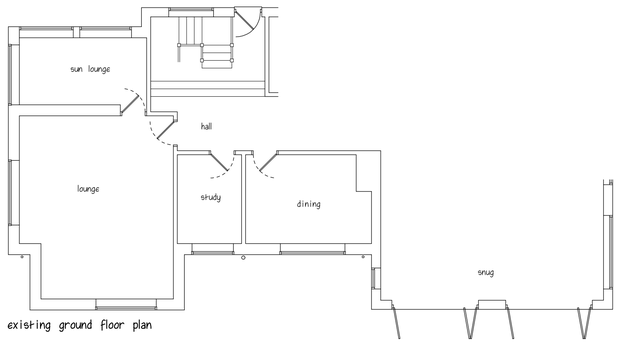

existing side elevation



existing rear elevation

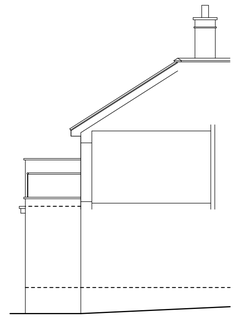


existing part section/side elevation



Ordnance Survey (c) Crown Copyright 2026. All rights reserved. Licence number 100022432


site location plan 1:1250

0m 20m 50m

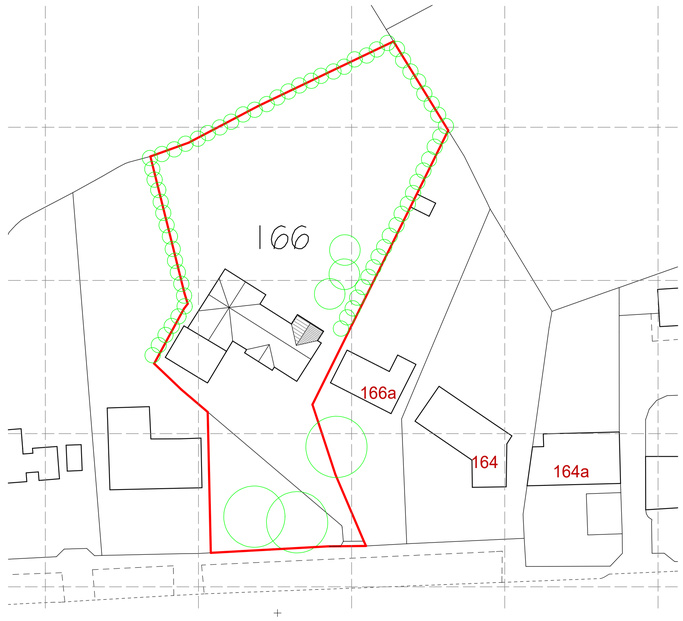


block plan 1:500

0m 20m 50m

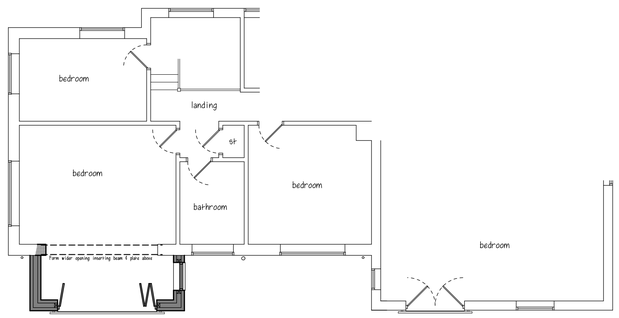


proposed first floor plan

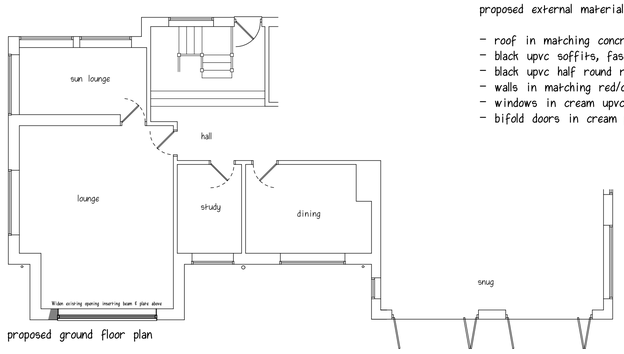

proposed ground floor plan

proposed external materials


- roof in matching concrete interlocking tiles
- black upvc soffits, fascias, barge boards
- black upvc half round rainwater goods
- walls in matching red/orange facing brick
- windows in cream upvc
- bifold doors in cream powder coated aluminium

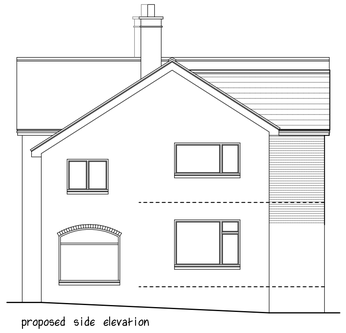

proposed side elevation



proposed rear elevation

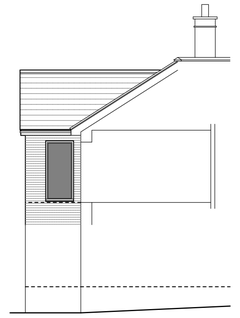

proposed part section/side elevation

A	Revised following client comments	30/04/26
B	Reduced to 1:100, Site plans added	31/07/26
C	Red line of site ownership corrected	22/08/26
	REVISIONS	DATE

CLIENT HS PLASTERING HOLDINGS LIMITED

ADDRESS ACREFIELD - 166 ASHBOURNE ROAD TURNDITCH

PROJECT PROPOSED FIRST FLOOR EXTENSION

DRAWING SURVEY & SCHEME DESIGN

SCALE 1:100 / 1:500 / 1:1250 at A1

DATE APRIL 2026

DWG No. PA/26-007 SK 81 01 C

PILKINGTON ARCHITECTURE
29A STRETTEA LANE
HIGHAM
ALFRETON
DERBYSHIRE
DE55 6EJ
Tel : 01773 843333
jon@pilkington-architecture.co.uk

This drawing is copyright
Contractors must check all dimensions on site, working only from grid & figure dimensions
Discrepancies must be reported to the designer before work is done