

NOTES

1. All dimensions to be checked on site by builder prior to commencement.
2. This drawing is Copyright of Creation Building Design and may not be amended or copied, either manually or electronically, without the express written permission of the Copyright owner.
3. This drawing is to be read in conjunction with Drg. No. 22626-2.

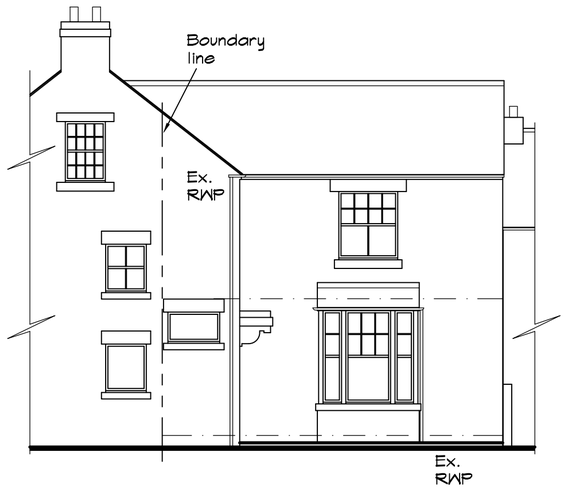


Existing Front Elevation
1:100

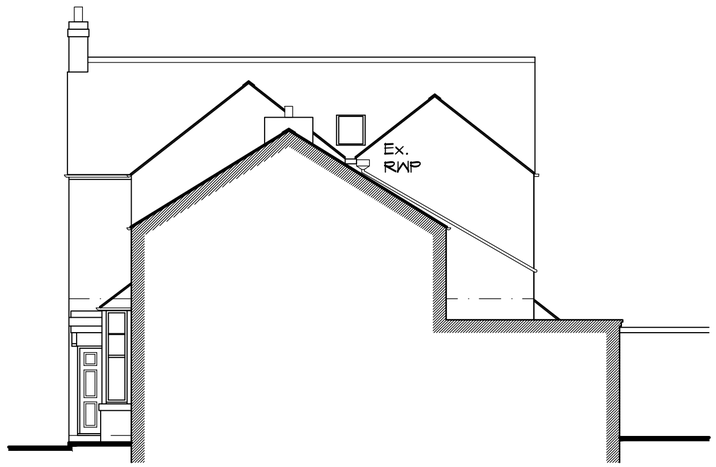

Existing Side Elevation
1:100



Existing Rear Elevation
1:100

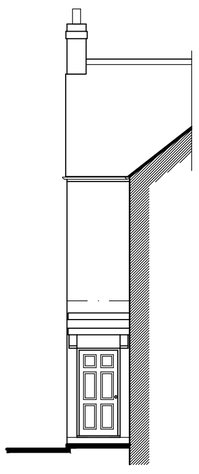

Proposed Side Elevation (Entrance Door)
1:100

Project
Proposed Alterations at 26, Green Lane, Belper.

Client: Mr Price & Ms Cockburn

Scale: 1:100

Drg. No. 22626-1

CREATION BUILDING DESIGN
7, Brackley Drive, Spondon, Derby DE21 7SA
Mob. 07969 248579
E-mail kevinfitchett7@gmail.com