
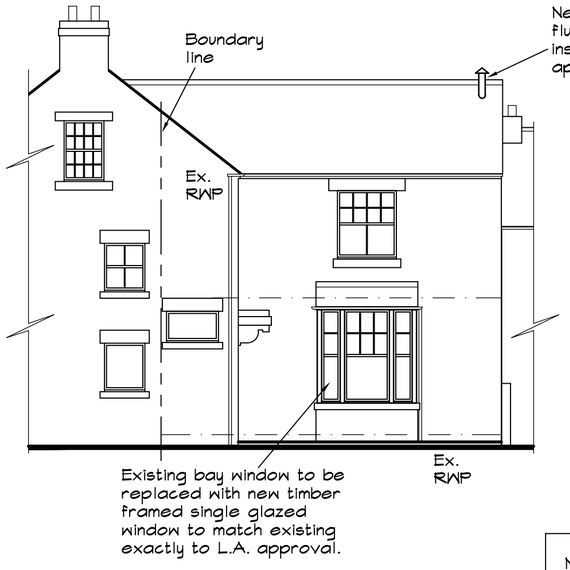


Proposed Front Elevation


1:100

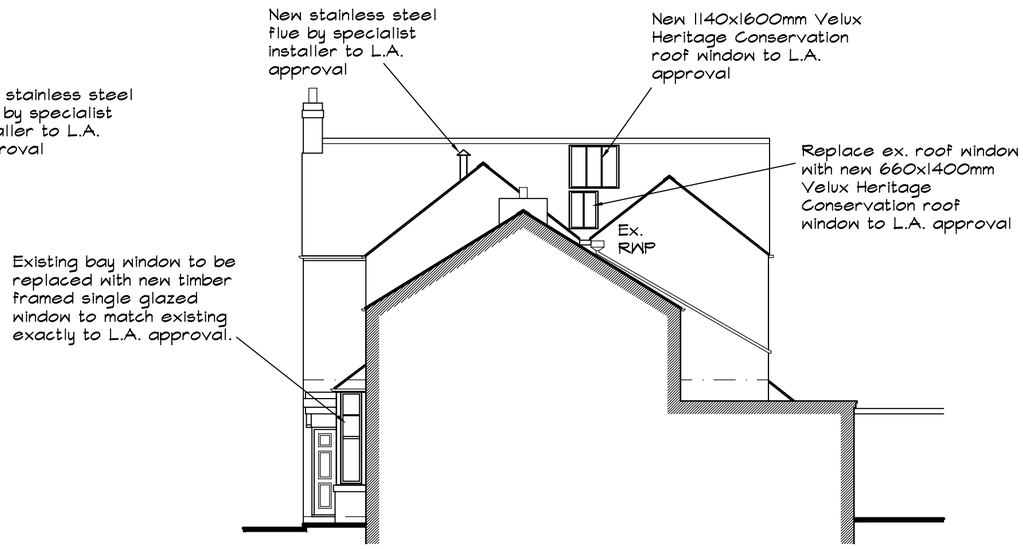

Proposed Side Elevation


1:100

Note:
Detailed profile drawings of the replacement timber & uPVC framed doors and windows and new stainless steel flue to be provided by specialist suppliers and submitted to the Local Authority for approval by the applicant.

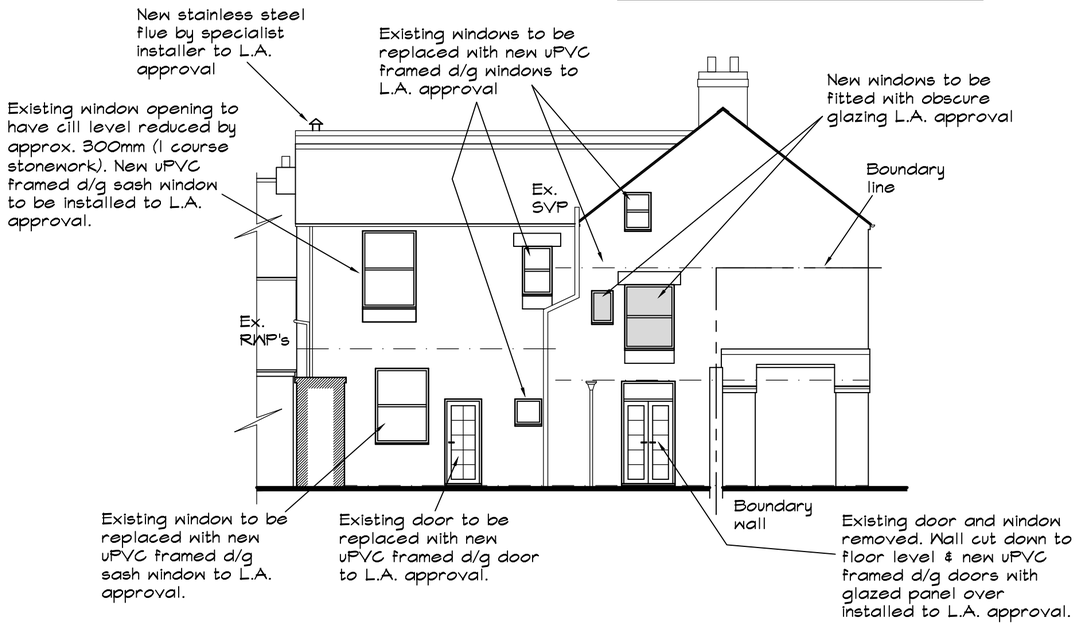

Proposed Rear Elevation

1:100

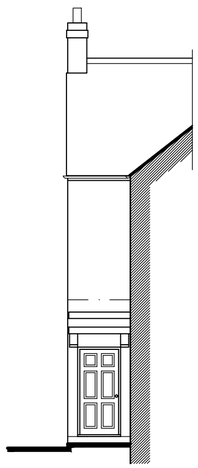

Proposed Side Elevation (Entrance Door)

1:100

NOTES

1. All dimensions to be checked on site by builder prior to commencement.
2. This drawing is Copyright of Creation Building Design and may not be amended or copied, either manually or electronically, without the express written permission of the Copyright owner.
3. This drawing is to be read in conjunction with Drg. No. 22626-1.

Rev. B 18.08.2026. New Velux rooflight amended in accordance with client's comments.

Rev. A 17.08.2026. New/replacement Velux rooflights added to client's requirements

Project
Proposed Alterations at 26, Green Lane, Belper.

Client Mr Price & Ms Cockburn

Scale 1:100

Drg. No. 22626-2B

CREATION BUILDING DESIGN
7, Brackley Drive, Spondon, Derby DE21 7SA
Mob. 07969 248579
E-mail kevinfitchett7@gmail.com