Copyright, ALNBM ©

Figured dimensions only are to be taken from this drawing.
All dimensions are to be checked on site before any work is put in hand. IF IN DOUBT ASK.

CDM:
Hazard Elimination & Risk Reduction has been undertaken and recorded where appropriate, in accordance with the requirements of "The Construction (Design and Management) Regulations 2015" and the associated "Industry Guidance for Designers"


MATERIALS AND WORKMANSHIP
All works are to be carried out in a workmanlike manner. All materials and workmanship must comply with Regulation 7 of the Building Regulations, all relevant British Standards, European Standards, Agreement Certificates,
Product Certification of Schemes (Kite Marks) etc. Products conforming to a European technical standard or harmonised European product should have a CE marking.

0 2 4


Scale 1:100



Existing West Elevation
Scale - 1 : 100

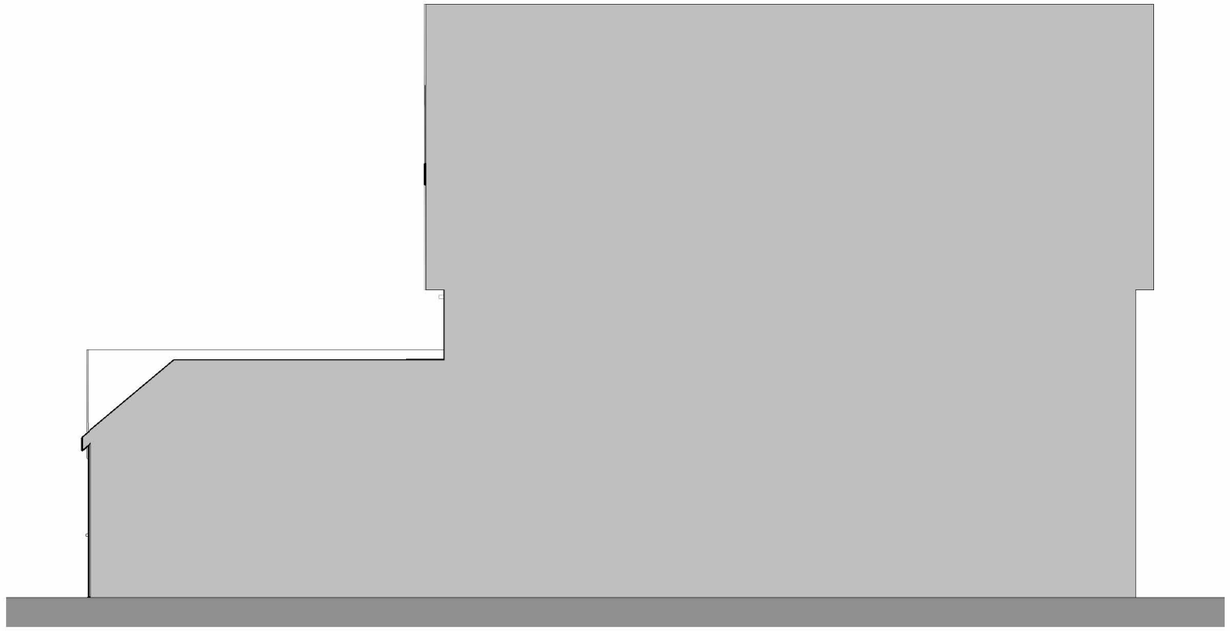

Existing North Elevation
Scale - 1 : 100

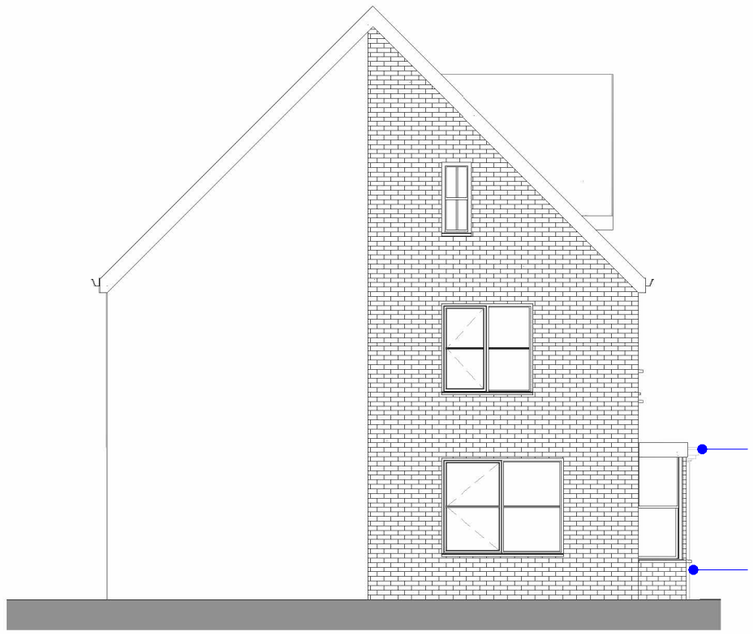

Proposed West Elevation
Scale - 1 : 100

Rev	Description	Dr'n	Chk'd	Date
1	Revised location plan and west elevation according to planner's comment	JG	AB	25/08/26

ALNBM
Tel: 0121 682 9315
Email: info@alnbm.co.uk
www.alnbm.co.uk

Client
Daniel Cogan &
Vicky Sewell

Project
99 Ebenezer Street, NG16 4DA

Drawing
Existing West and North Elevations

Project No.
2603

Drawing No. **Rev**
2603-AL-SC-EL-DR-A-4050-0005 1

Status
Planning

Created	JG	**Checked**	AB
Date	11/08/26	**Scale**	1 : 100 **@ A3**

Printed on : 25/08/2026 13:25:57