

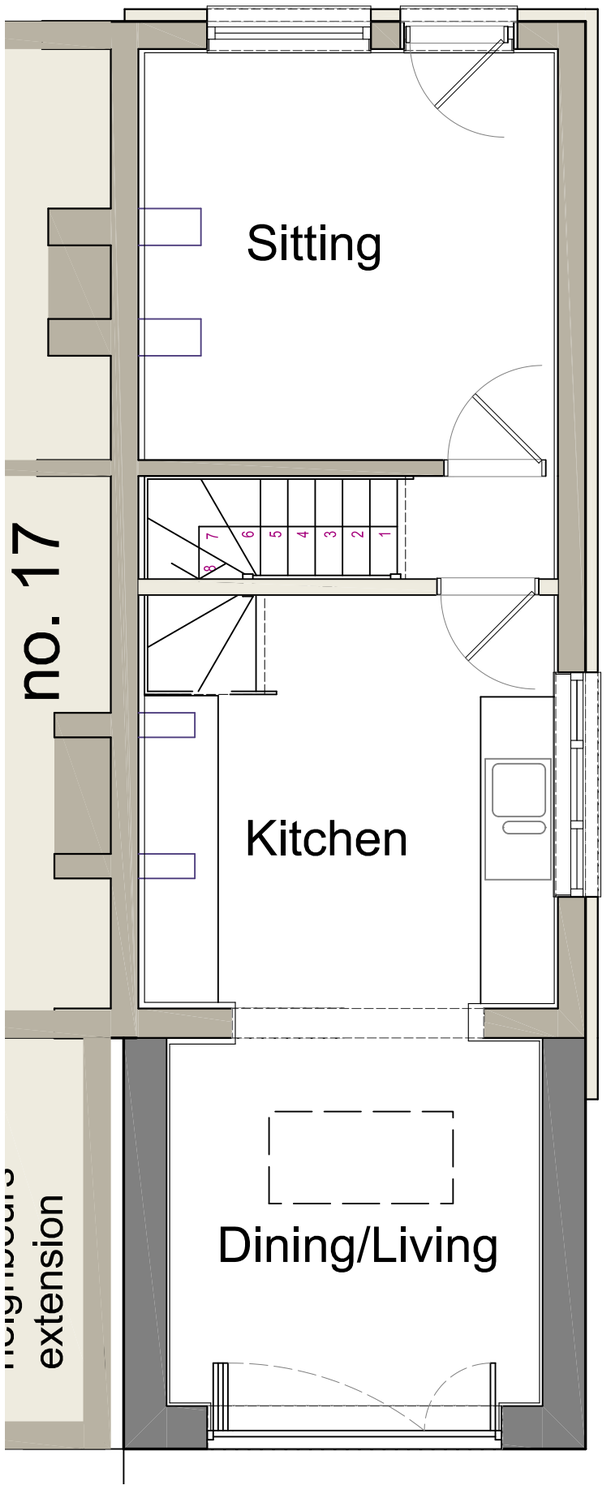


GROUND

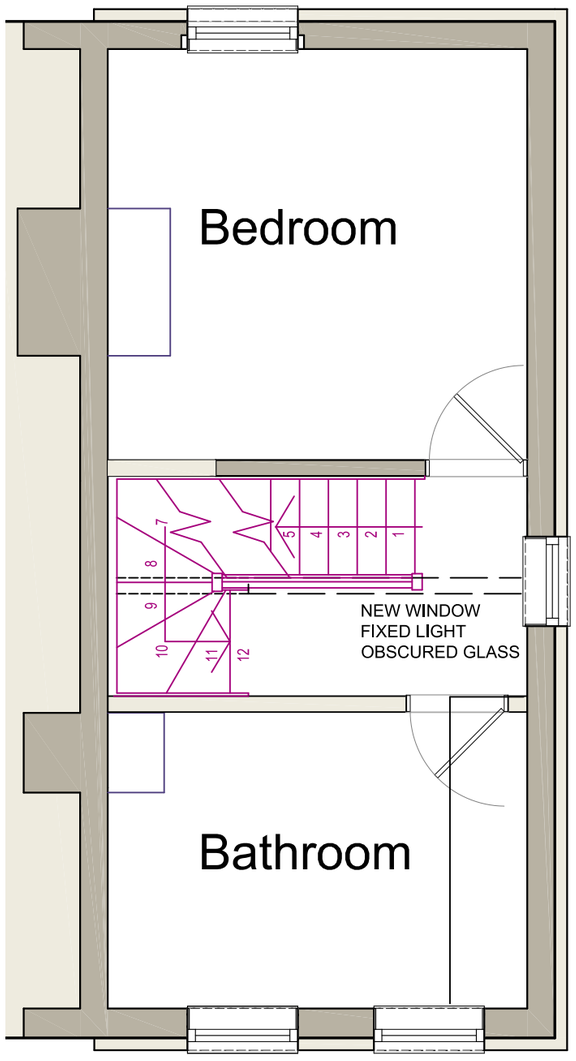

FIRST

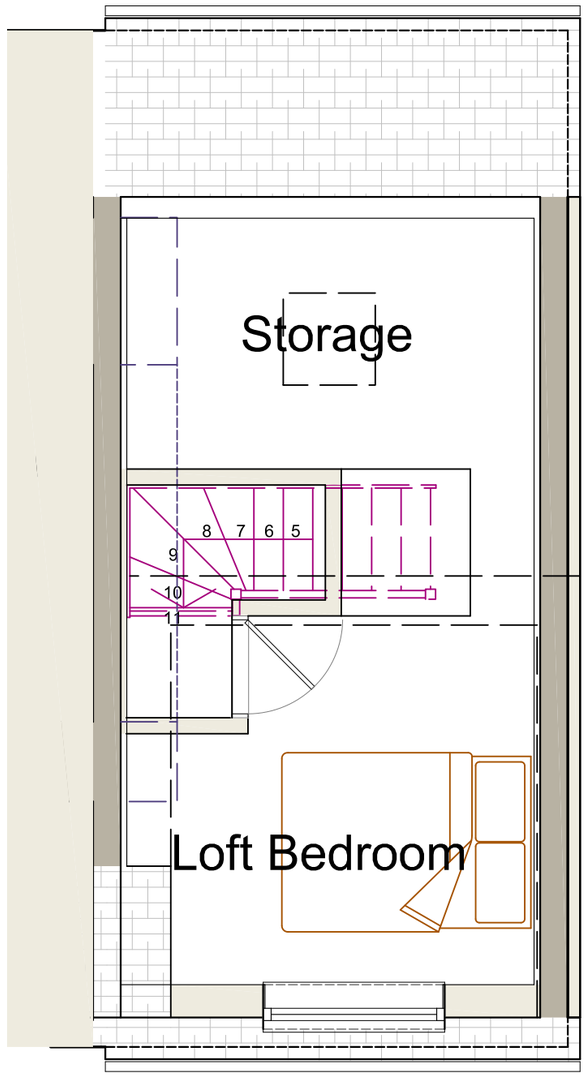

LOFT

0 1 2 3 4 5 6 7 8 9 10

Scale 1:100 Metres

Project 15 Birches Lane SouthWingfield Alfreton DE55 2LY	Drawing PROPOSED PLANS Project-Drawing/ Rev No. 2056-03 Scale 1:100@A3 Date 17th Aug 2026	Richard Bradbury RIBA Chartered Architect 2B Cromford Creative Mill Lane Cromford DE4 3RQ 01629 343049 richard@kevinbradburyarchitects.co.uk This drawing and design is copyright and must not be reproduced in part or in whole without prior written consent. Contractors must verify all dimensions on site before commencing work or preparing shop drawings.

2056__Leighton 2.dwg