


Elevation Drawings for 10 panel Single Portrait Cornish FIX Framework

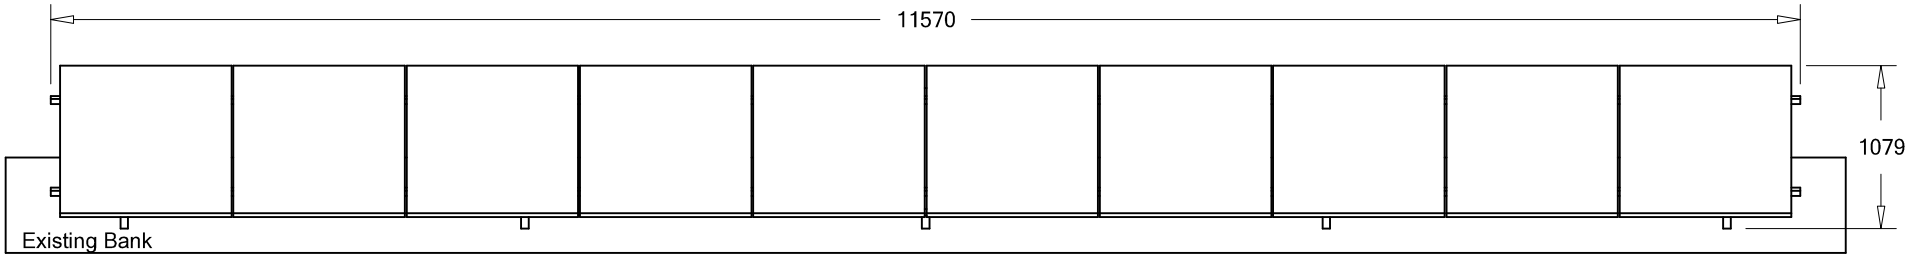


East / Front

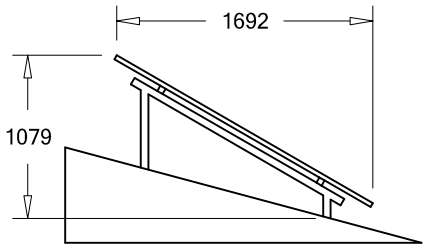

South / Side

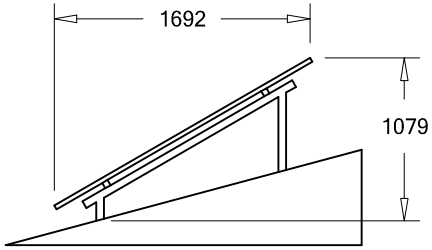

North / Side

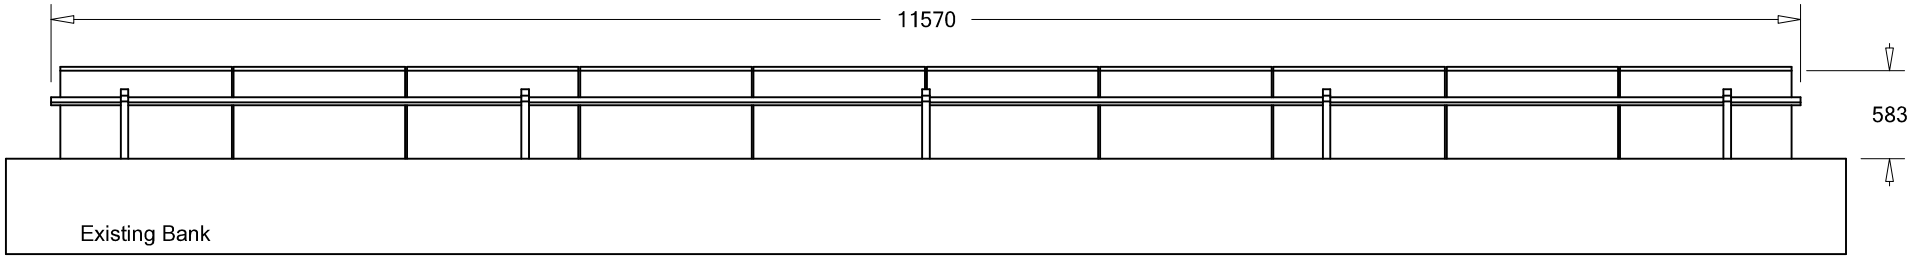

West / Back

0m 1m 2m 3m 4m 5m

SCALE 1:50

Drawing 1.0