

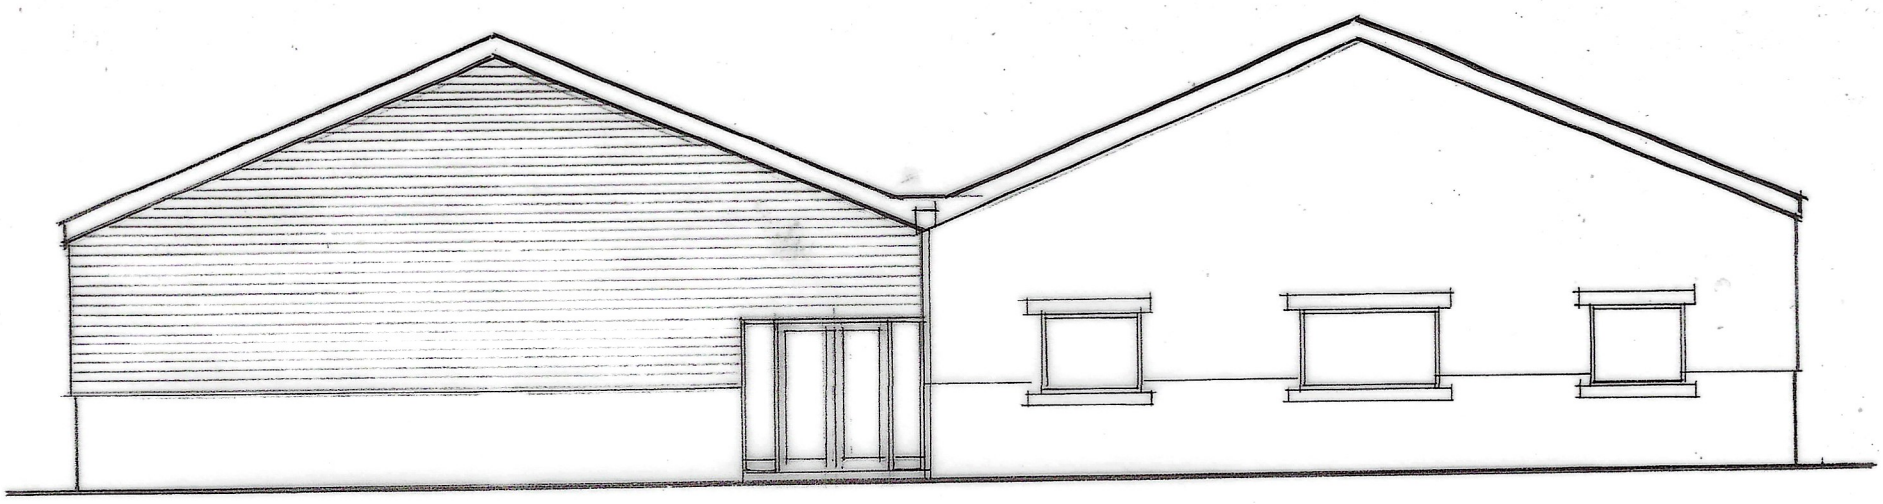


SOUTH EAST ELEVATION

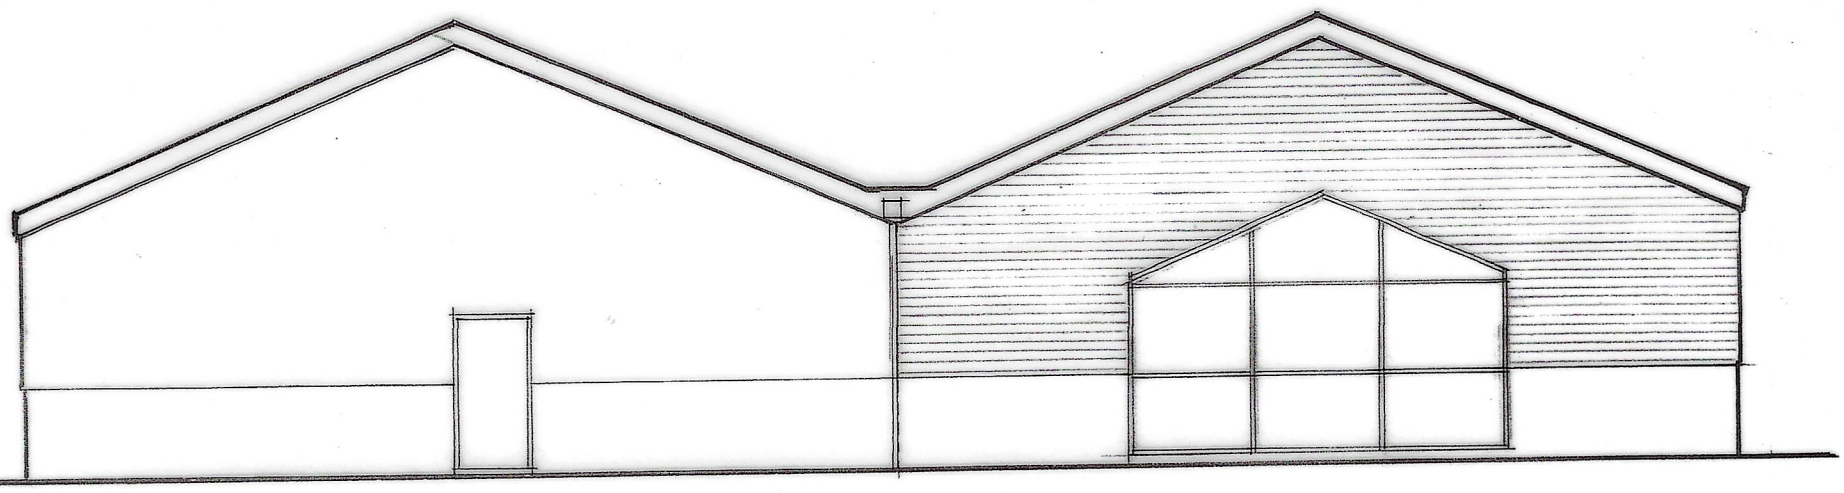

NORTH WEST ELEVATION

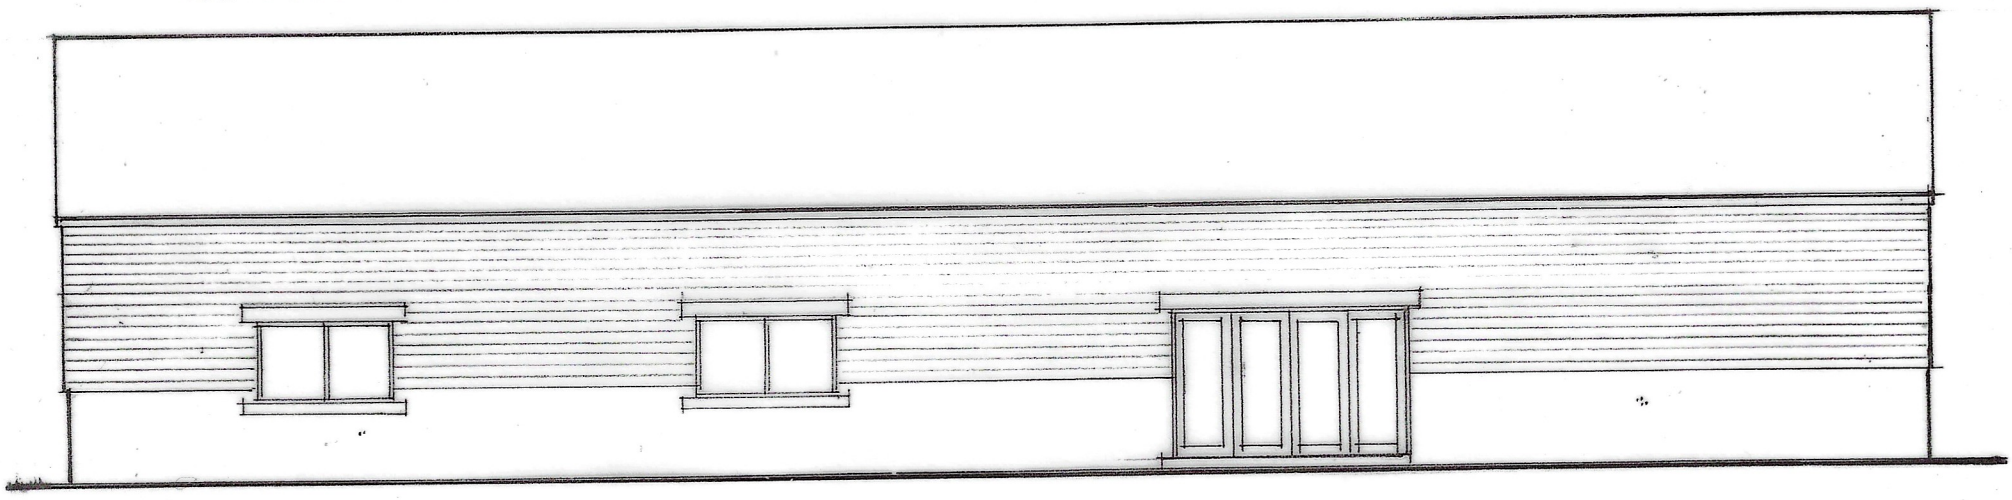

SOUTH WEST ELEVATION

Materials

Roof to be plastisol coated steel sheeting

Walls to be horizontal timber cladding and stone to match existing adjoining barn

ELEVATIONS AS PROPOSED

Scale 1/100 at A3
Drwg. No. SG/GLF/23

GARNER LANE FARM, GARNER LANE, SOUTH WINGFIELD

e austin
planning & building services

'Blue Horizon'
Main Road
Higham
Derbyshire DE55 6EH
Telephone 01773 835304
E-mail ernieaustin1942@hotmail.com