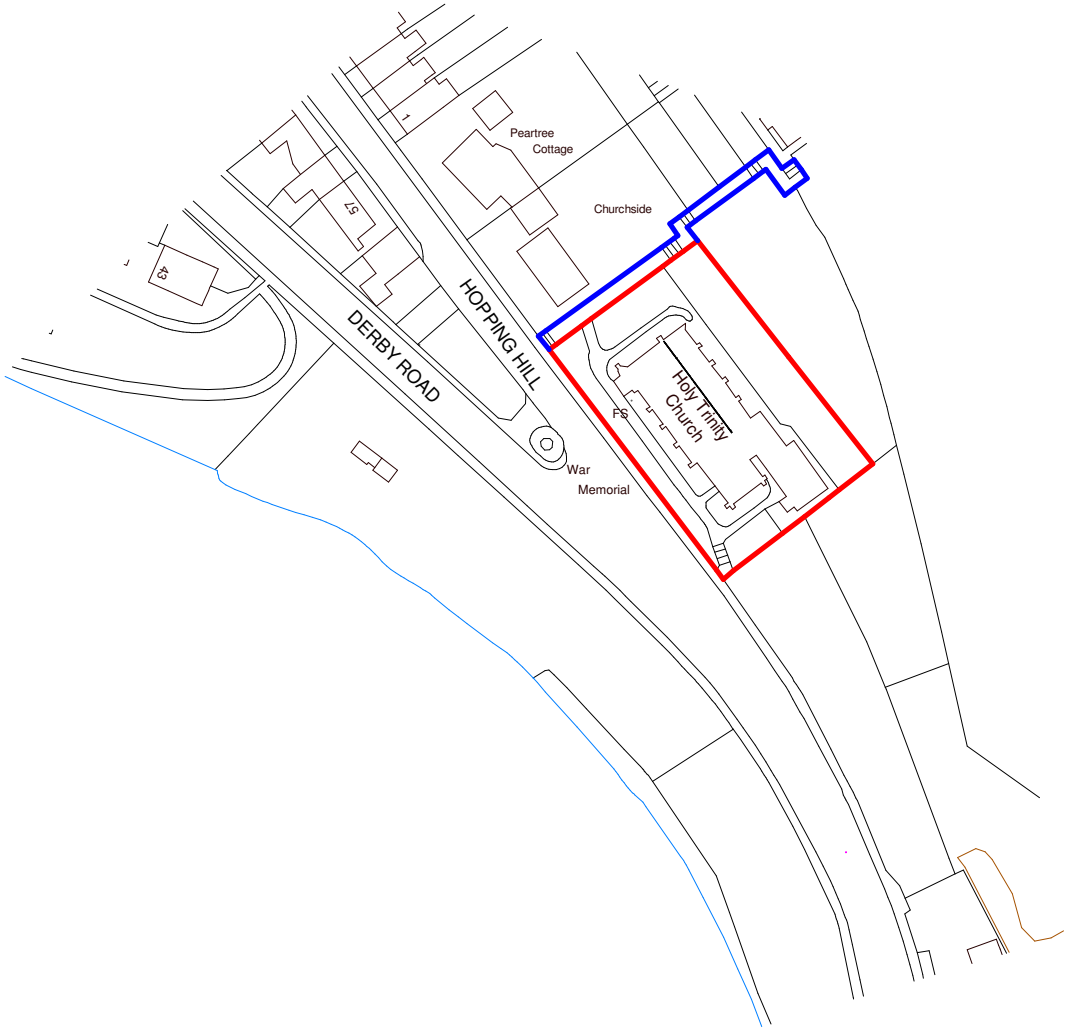

Ordnance Survey, (c) Crown Copyright 2026. All rights reserved. Licence number 100022432

Location Plan

1 : 1250

Rev	Date	Drawn	Description

Planning

North

10 0 10 20 30 40 50

SCALE 1:1250 m

CH DESIGN
ARCHITECTURE AND INTERIORS

Client: Diocese of Derby

Project: Holy Trinity Church
Belper

Title: Location Plan

Scales@A4	Drawn:	Date:	Checked:
1 : 1250	RAC	08/11/26	CMH

Drawing no: 001-26 Rev: P001

T 07980 839627
E chris@chrisheaddesign.uk
W www.chrisheaddesign.uk

CH Design is a trading name of Chris Head Design Ltd
Milford Stables Design Studio, Milford, Bakewell, DE45 1DX

© This drawing remains the copyright of Chris Head Design Ltd and cannot be reproduced in form without the express consent of the Company. All written dimensions are to be checked on site and any discrepancies reported prior to work on site commencing. Figured dimensions are only to be taken from this drawing. Do not scale. If in doubt ask.