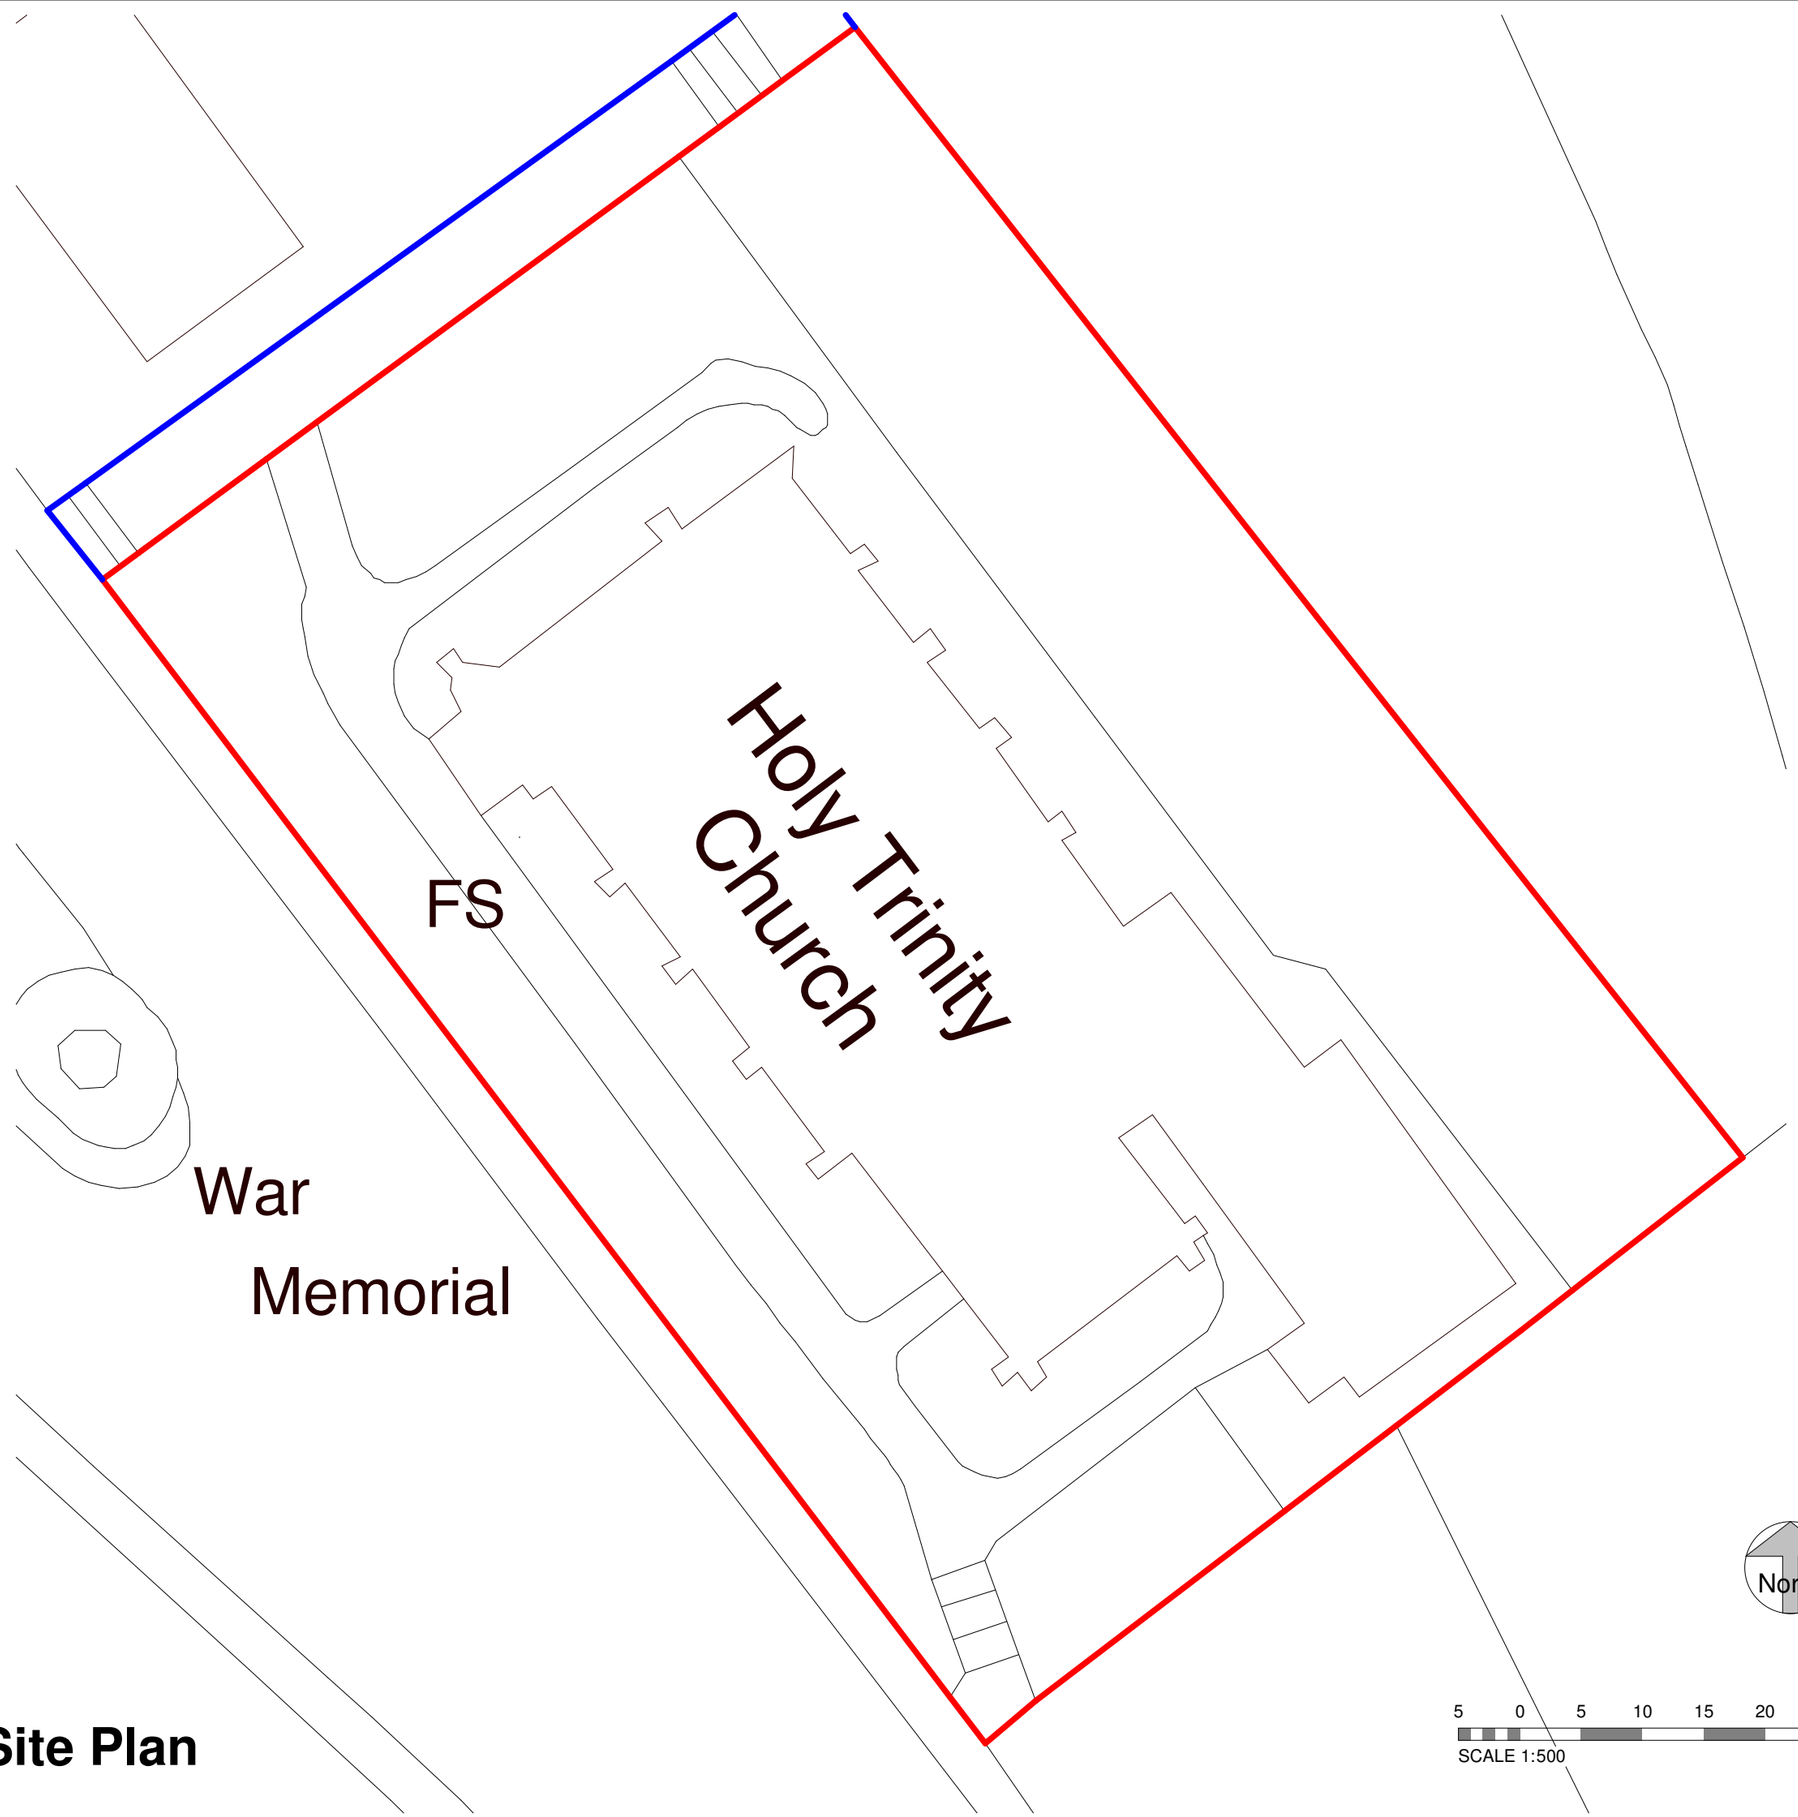


Existing Site Plan

1 : 200

Rev	Date	Drawn	Description

Planning

DESIGN
ARCHITECTURE AND INTERIORS

Client: Diocese of Derby

Project: Holy Trinity Church
Belper

Title: Existing Site Plan

Scales@A3	Drawn:	Date:	Checked:
1 : 200	RAC	08/11/26	CMH

Drawing no: 001-26 Rev: P002

North

5 0 5 10 15 20 25
SCALE 1:500 m

T 07980 839627
E chris@chrisheaddesign.uk
W www.chrisheaddesign.uk

CH Design is a trading name of Chris Head Design Ltd
Studio 20a, Aldern House, Baslow Road, Bakewell, DE45 1AE

© This drawing remains the copyright of Chris Head Design Ltd and cannot be reproduced in form without the express consent of the Company. All written dimensions are to be checked on site and any discrepancies reported prior to work on site commencing. Figured dimensions are only to be taken from this drawing. Do not scale. If in doubt ask.