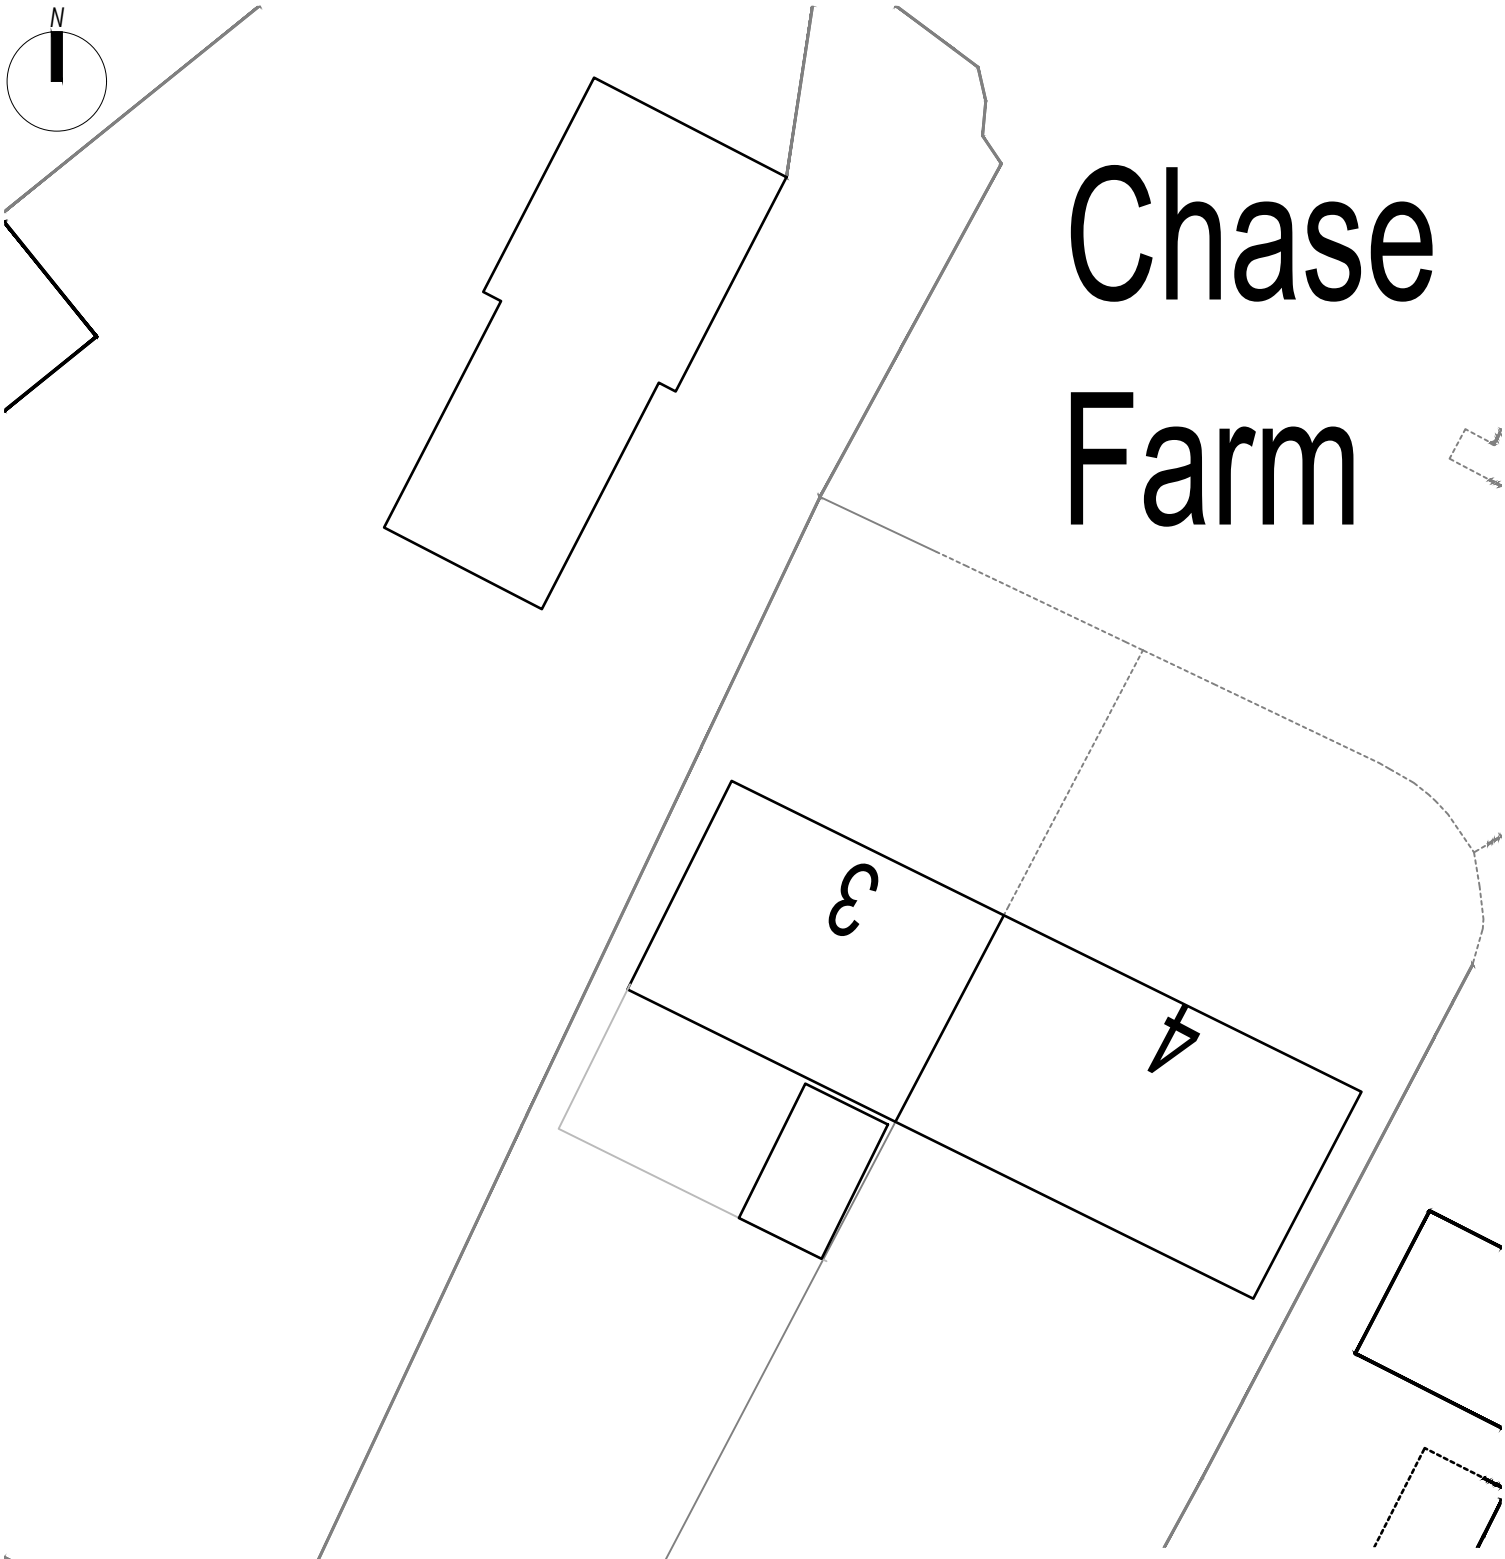

1m SCALE 1:200

REV	description	date	initials

PlanningDesign
PLANNING | ARCHITECTURE | HERITAGE

Second Floor, Suite 3
Woburn House
Vernon Gate
Derby
DE1 1UL

Tel: 01332 347 371
E-mail: info@planningdesign.co.uk
www.planningdesign.co.uk

PROJECT DESCRIPTION:
Cherry Cottage, Ambergate, DE56 2HH

DRAWING TITLE:
Proposed Site Plan

CLIENT:
Smith

DRAWN:		CHECKED:
AC		SY
SCALE:	PAPER:	DATE:
1:200	A4	July 2026

STATUS:
PLANNING

DRAWING REF:
5998- 003

© *all information copyright planning design practice ltd. all rights reserved*
DRAWINGS FOR ILLUSTRATION PURPOSES ONLY ***NOT INTENDED FOR CONSTRUCTION***
No dimensions to be scaled from this drawing. All dimensions to be checked and confirmed on site