

1/6 EXISTING FRONT ELEVATION
SCALE 1:100

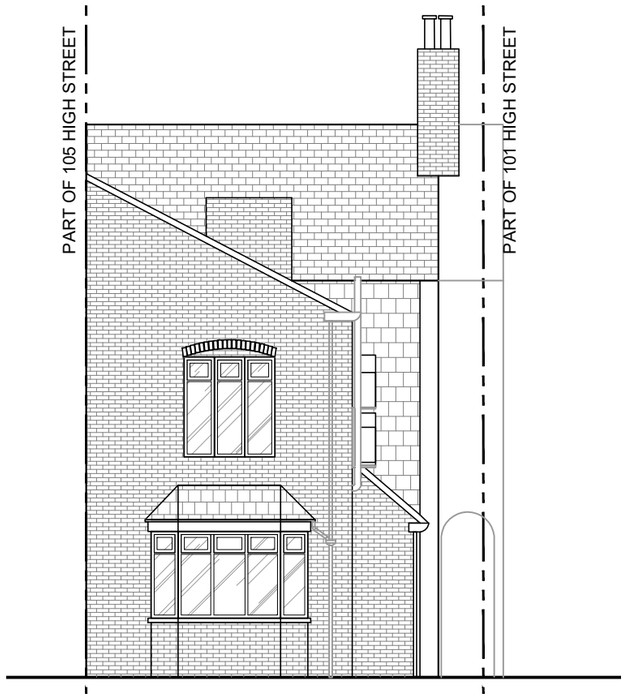

2/6 EXISTING REAR ELEVATION
SCALE 1:100

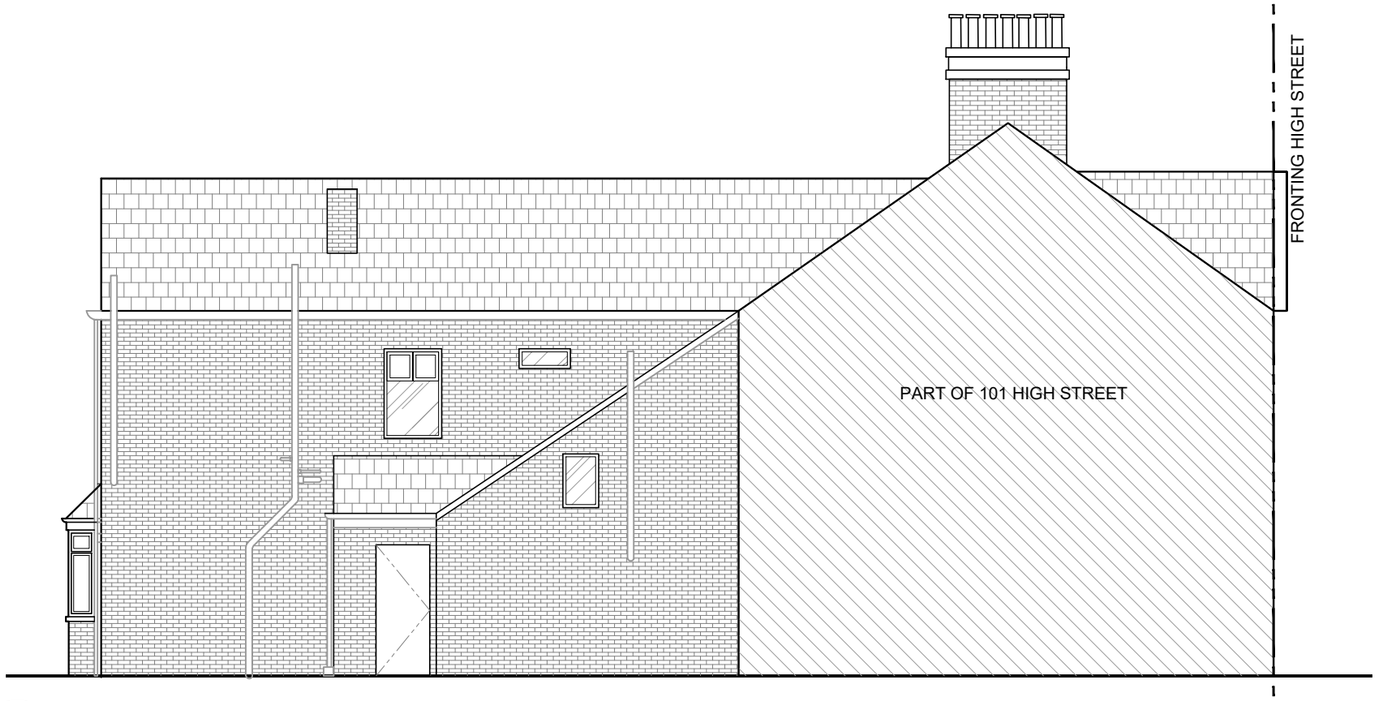

3/6 EXISTING LEFT SIDE ELEVATION
SCALE 1:100

0 1 2 3 4 5m 10m
SCALE 1:100M @ A3

PROJECT TITLE

PROPOSED CLASS MA PRIOR APPROVAL FOR THE PARTIAL CONVERSION OF A 3-STOREY CLASS E PREMISES TO CREATE TWO UPPER FLOOR SELF-CONTAINED FLATS (C3)

SITE ADDRESS

103 High Street, Alfreton, DE55 7DP

INTELLECTUAL PROPERTY RIGHTS

The Planning Documents and other documents prepared by Design Professional (or prepared by Construction Manager / General Contractor or its Trade Contractors under a performance specification) pursuant to this Contract are the property of the Owner. Neither CM/GC nor any Subcontractor shall own or claim a copyright in such drawings, specifications, and other similar related documents; Owner shall retain all common law, statutory, and other intellectual property rights with respect thereto. All models are property of the owner.

DESIGNED BY	:	JLB
DRAWN BY	:	JLB
CHECKED BY	:	JDC
DATE	:	13.08.2026
ISSUED FOR	:	

PLANNING

REVISIONS :

REV. NO.	DESCRIPTION	DATE	BY

CONTENTS :

EXISTING FRONT ELEVATION
EXISTING REAR ELEVATION
EXISTING SIDE ELEVATION

SCALE	SHEET NO.	SCOPE
AS SHOWN	6 of 7	A



NO EXTERNAL ALTERATIONS

1 / 7 PROPOSED FRONT ELEVATION

SCALE 1:100

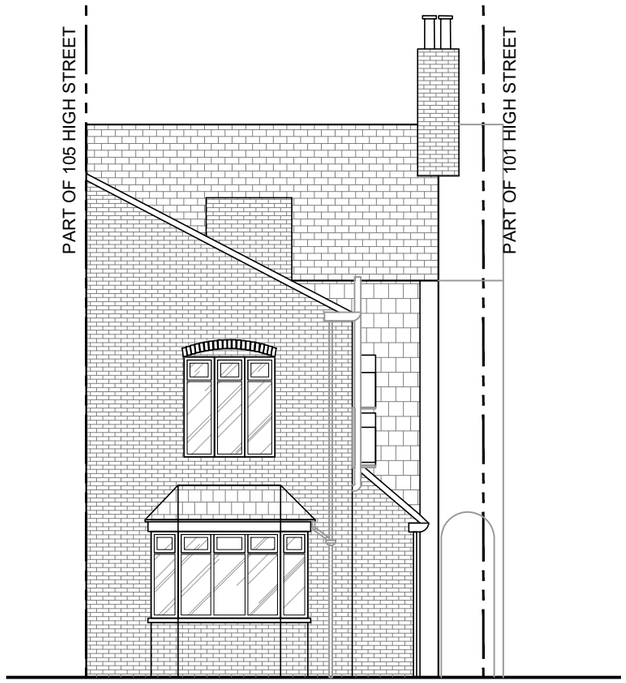

NO EXTERNAL ALTERATIONS

2 / 7 PROPOSED REAR ELEVATION

SCALE 1:100

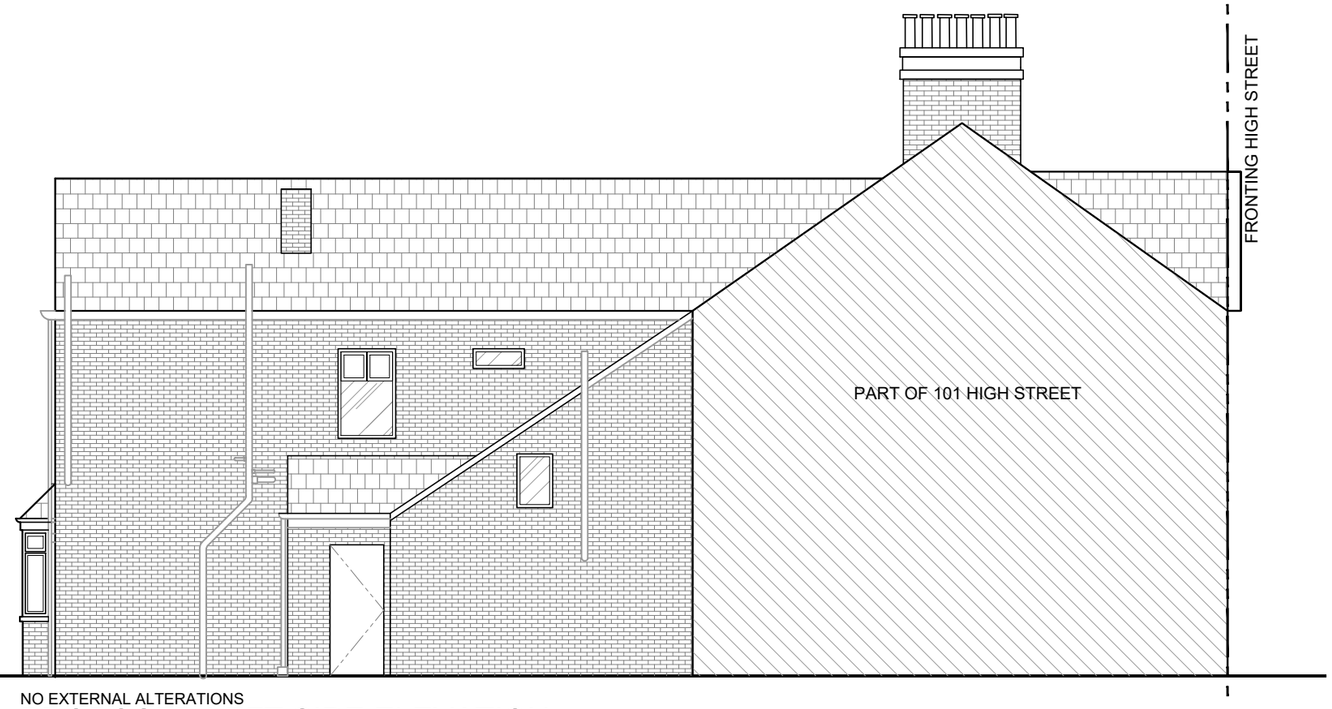

NO EXTERNAL ALTERATIONS

3 / 7 PROPOSED LEFT SIDE ELEVATION

SCALE 1:100

0 1 2 3 4 5m 10m

SCALE 1:100M @ A3

PROJECT TITLE

PROPOSED CLASS MA PRIOR APPROVAL FOR THE PARTIAL CONVERSION OF A 3-STOREY CLASS E PREMISES TO CREATE TWO UPPER FLOOR SELF-CONTAINED FLATS (C3)

SITE ADDRESS

103 High Street, Alfreton, DE55 7DP

INTELLECTUAL PROPERTY RIGHTS

The Planning Documents and other documents prepared by Design Professional (or prepared by Construction Manager / General Contractor or its Trade Contractors under a performance specification) pursuant to this Contract are the property of the Owner. Neither CM/GC nor any Subcontractor shall own or claim a copyright in such drawings, specifications, and other similar related documents; Owner shall retain all common law, statutory, and other intellectual property rights with respect thereto. All models are property of the owner.

DESIGNED BY	:	JLB
DRAWN BY	:	JLB
CHECKED BY	:	JDC
DATE	:	13.08.2026
ISSUED FOR	:	

PLANNING

REVISIONS :

REV. NO.	DESCRIPTION	DATE	BY

CONTENTS :

PROPOSED FRONT ELEVATION
PROPOSED REAR ELEVATION
PROPOSED SIDE ELEVATION

SCALE	SHEET NO.	SCOPE
AS SHOWN	7 of 7	A