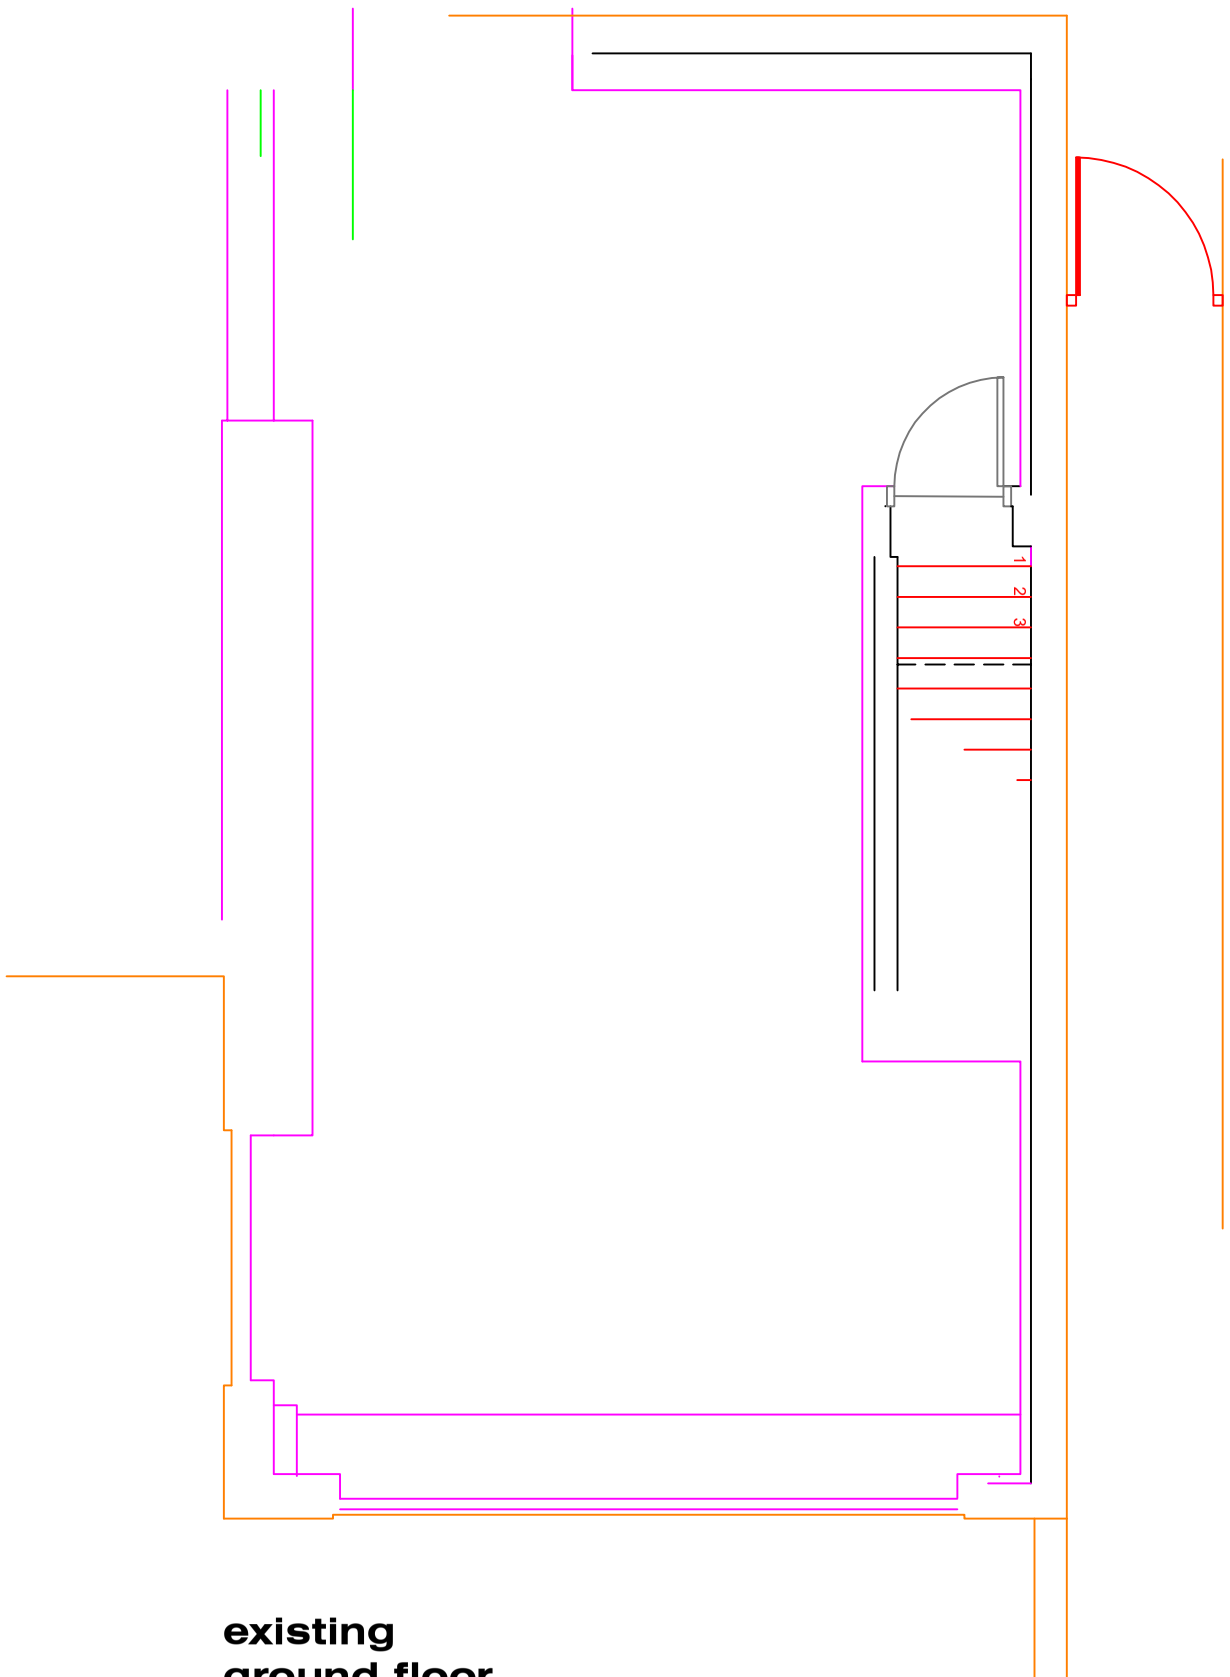

existing
ground floor

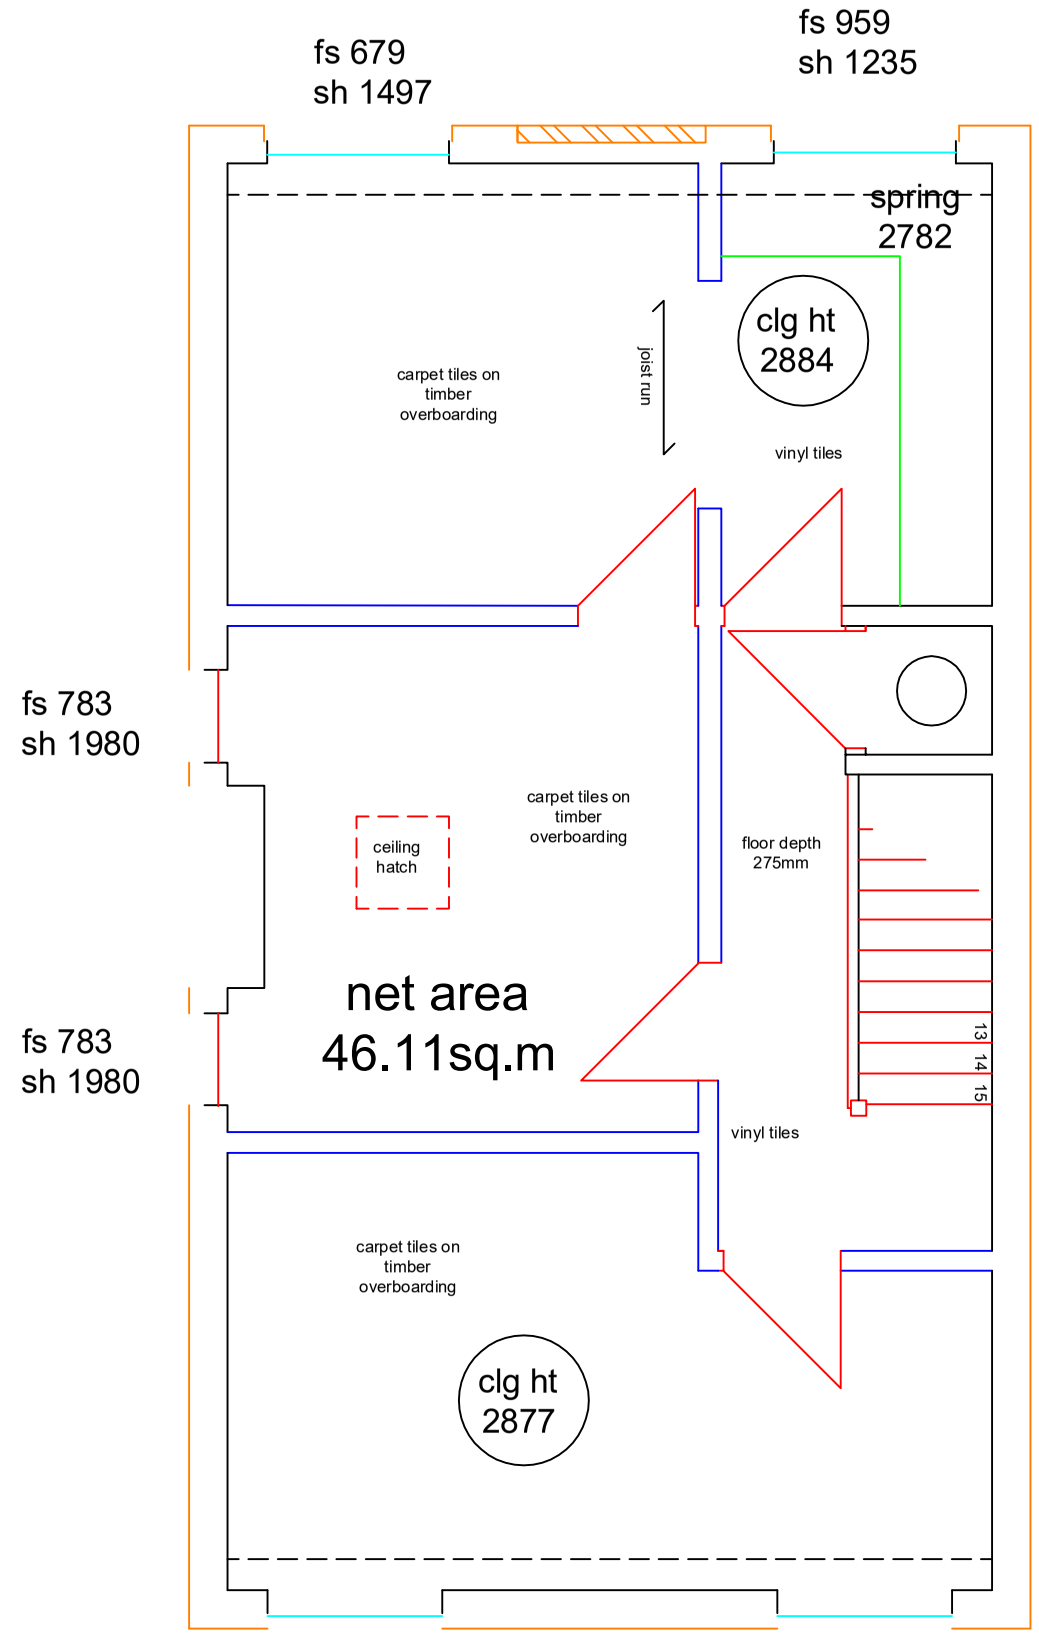

existing
first floor

THIS DRAWING IS TO BE USED FOR THE FOLLOWING PURPOSES ONLY:

i Planning
ii Building Regulations

This drawing is not a working drawing.

All dimensions to be checked on site.

This drawing and the building works depicted are the copyright of Muddy Dog Architects and may not be reproduced or amended except by written permission.

No liability will be accepted for amendments made by other persons.

Any unauthorised use will incur additional fees.

RIBA
Royal Institute of British Architects

REVISIONS

A minor changes
MK 28 Jul 2026

PROJECT

conversion of retail unit to 5nr dwellings

84 and 86 Mansfield Road
Heanor DE75 7AQ

for

Asamin Properties Ltd

dwelling 1
existing
floor plans

scale bar 1:50

0m 1m 2m 3m 4m 5m

1 Aug 2026

1:50

A00321 002A

MUDDY DOG ARCHITECTS
muddydogarchitects.co.uk
Oakfield Close, Great Glen
Leicestershire LE8 9GL
info@muddydogarchitects.co.uk
07941 151290