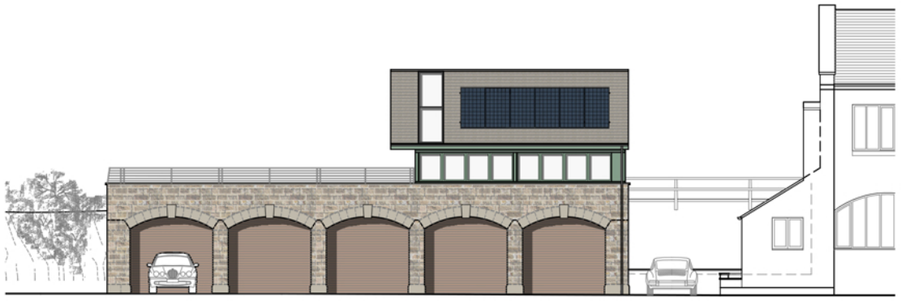

Side (East) Elevation as proposed

Scale 1:200

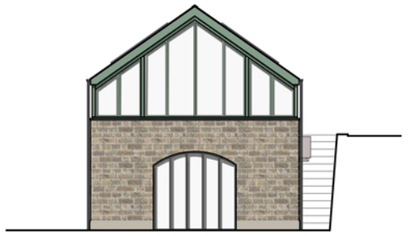

Rear (South) Elevation as proposed

Scale 1:200

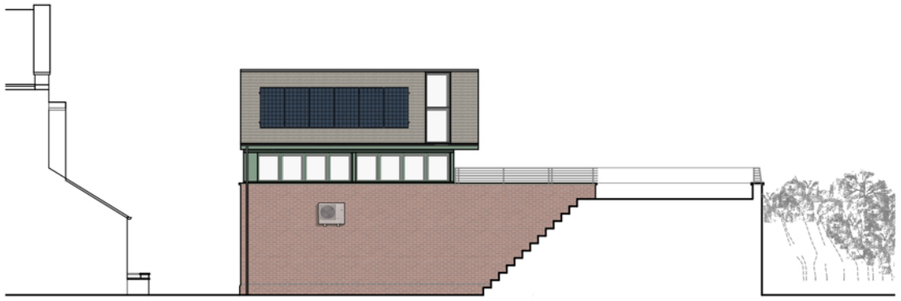

Side (West) Elevation as proposed

Scale 1:200



Front (North) Elevation as proposed

Scale 1:200

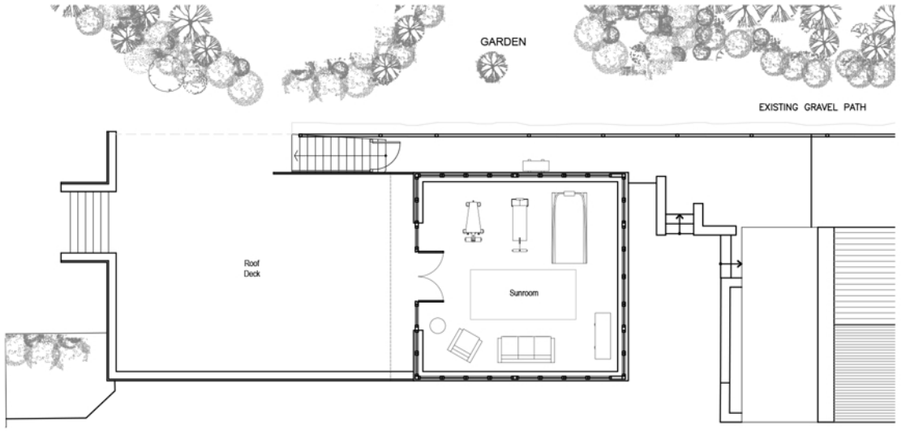

Floor Plan as proposed

Scale 1:200

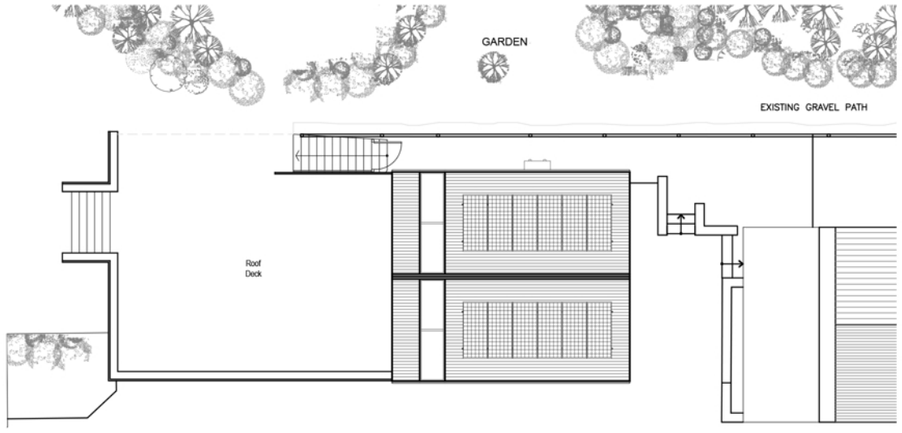

Roof Plan as proposed

Scale 1:200

Copyright ©
This drawing is copyright Matthew Montague Architects. Anyone using this drawing in CAD format must have our written permission to do so, and must remove the Matthew Montague Architects copyright logo. Copyright retained in accordance with the copyright, design and patents act 1988. It remains the property of MMA whose registered office is The Cheese Factory, Longford Lane, Longford, Ashbourne, Derbyshire, DE6 3DT.

Drawing Measurements and Information

Drawing measurements shall not be obtained by scaling, with exemption being for planning application drawings only. All dimensions to be verified prior to construction. Immediately report any discrepancies on this document to the Architect. If in doubt ASK. This drawing is to be read in conjunction with associated models, specifications and related consultant's documents where relevant.

Safety, Health and Environmental Information

For information relating to Use, Cleaning and Maintenance, please refer to the Health & Safety File. It is assumed that all works will be carried out by a competent contractor working, where appropriate, to an approved method statement.

In addition to the hazards/risks normally associated with the types of work detailed on this drawing, note the following risks and information:

Notes:

1. All dimensions are in millimeters (mm) unless otherwise stated.
2. Contractors must check all dimensions on site, working from stated dimensions only, any discrepancies are to be reported to the Architect before work is undertaken.

0 m 2 4 6 N

Rev.	Revision Description	Date	Initials
P3	Section 73 Issue	01-09-26	TS
P2	Planning Issue	16-04-26	TS
P1	First Issue	31-03-26	TS

MATTHEW MONTAGUE ARCHITECTS
The Cheese Factory, Longford Lane, Longford, Ashbourne, Derbyshire, DE6 3DT
Tel: 01335 330510 . info@matthewmontague.co.uk . www.matthewmontague.co.uk

The Laurels, Duffield Bank

Duffield, Derbyshire, DE56 4BG

Drawings as Proposed

PROJECT REF	SCALE(S)	PAPER SIZE	DRAWN BY	CHECKED BY
2606	1:200	A3	TS	MM

PROJECT	ORIGINATOR	ZONE	LEVEL	TYPE	ROLE	NUMBER
LAU	MMA	XX	XX	DR	A	**02002**

STATUS	SUITABILITY DESCRIPTION
D5	ISSUED FOR PLANNING

REVISION	REVISION DESCRIPTION
P3	PRELIMINARY