

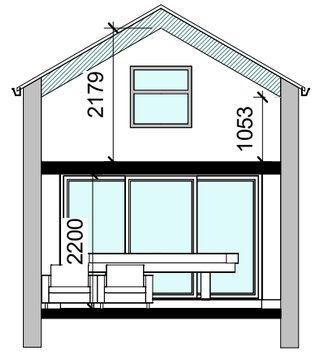


3 Section 2
1 : 100

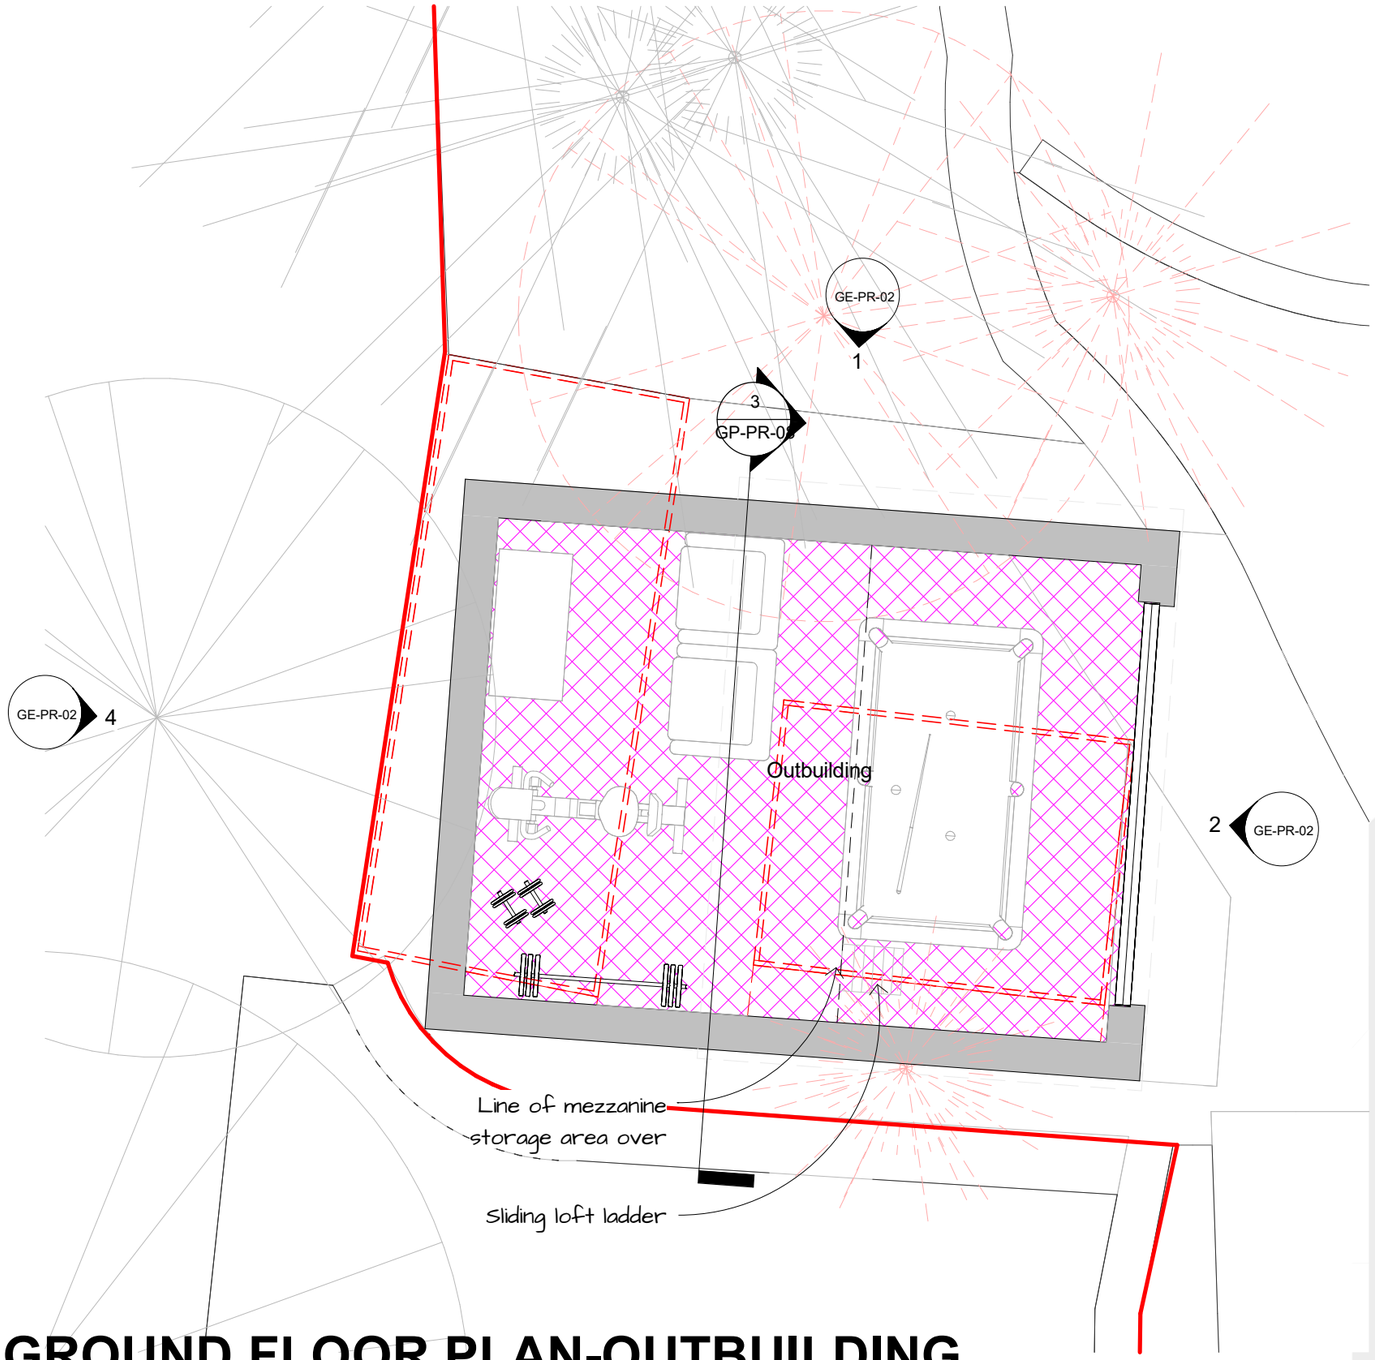

GROUND FLOOR PLAN-OUTBUILDING
1 : 50

3
GE-PR-02

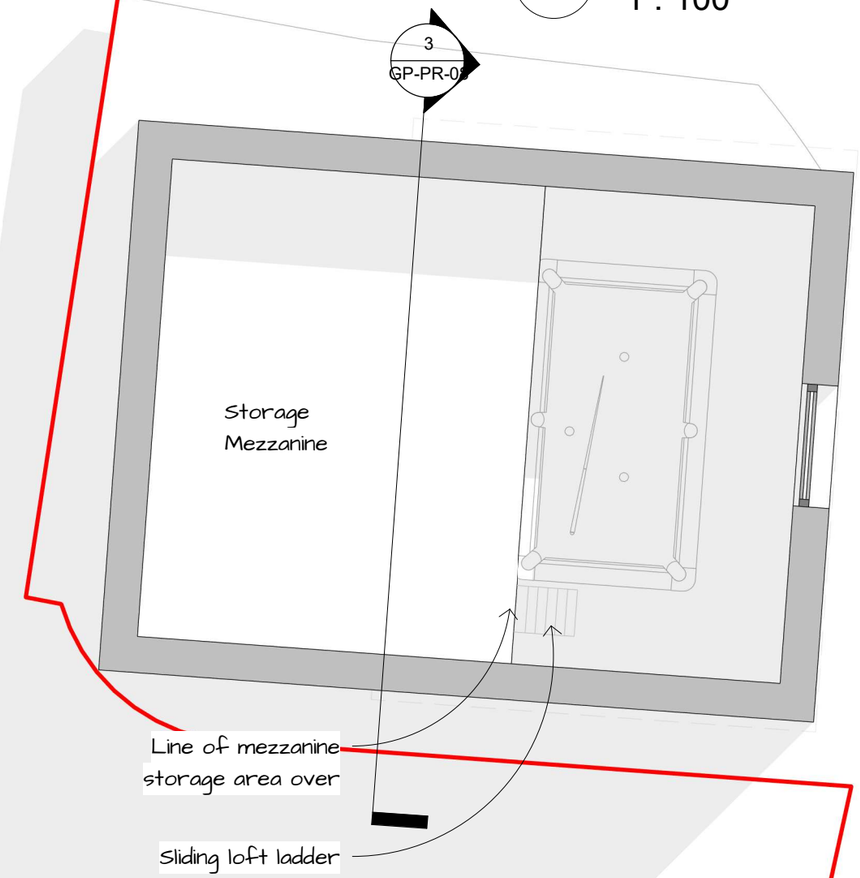

2 Mezzanine FLOOR PLAN-OUTBUILDING
1 : 50

MHA
MANNING HOLDEN ARCHITECTS

0m 1m 2m 3m 4m 5m

VISUAL SCALE 1:50 @ A3

*All dimensions to be checked on site prior to the contractor starting work. This drawing does not indicate structural design - a Structural Engineer should be appointed to undertake detailed structural design and calculations. This drawing has been prepared solely for the purposes of obtaining planning consent and should not be used for construction purposes. No liability will be accepted should this drawing be used for anything other than a planning drawing.

N

PROJECT: 1 School Croft, Holloway	CLIENT: Ian Byard		
SHEET: Proposed Outbuilding	Date: 05.08.2026	Project number: 0519	Scale (@ A3): As indicated
	Drawn by: MJD	DRAWING NUMBER: GP-PR-08	REV
	Checked by: AM		