

1 / 009 EXISTING SITE SECTION 1A

scale : 1:100 @ a3

1 3 5
0m 2 4

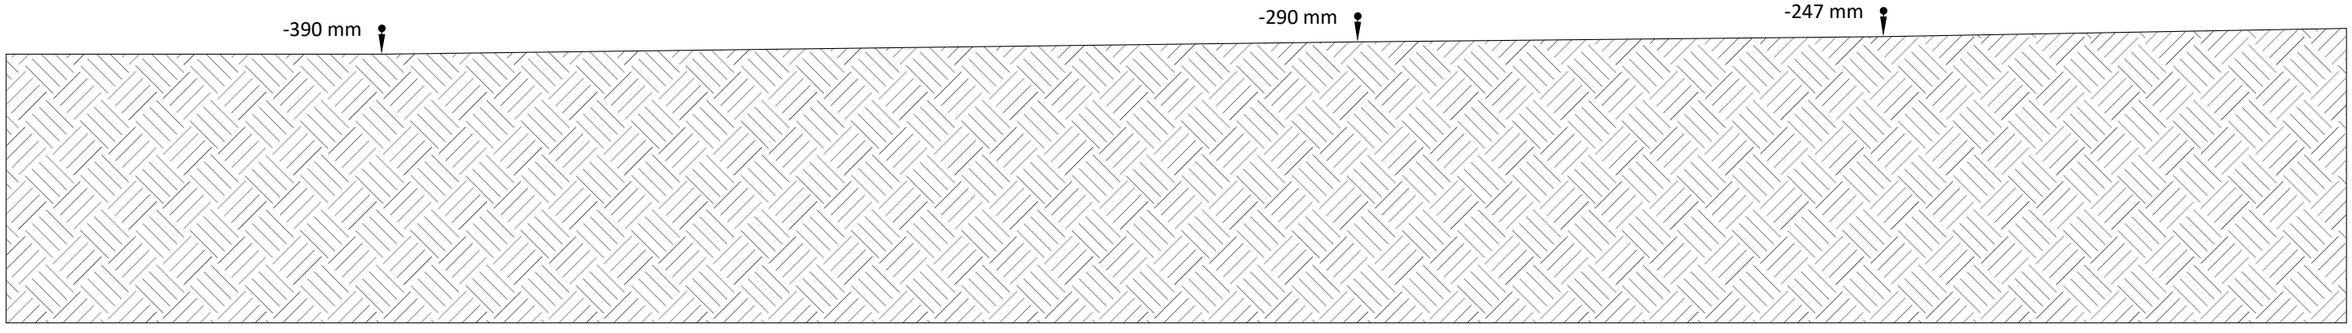

2 / 009 EXISTING SITE SECTION 1B

scale : 1:50 @ a3

1 3 5
0m 2 4

Client: L STREETS	Drawing Title: EXISTING SITE SECTION	Drawing No. : STREET 009	Author: FG	Ponds by Michael Wheat	Key: Earth; xx mm Land Levels
Date: 09/09/2026		Sheet No. : 4	Scale: REFER TO DRAWING		

Notes:

Levels shown are relative to assumed datum 0 mm. Negative values indicate levels below datum.

Levels are indicative and based on data using an assumed local datum. Exact levels to be verified on site prior to excavation.