

3 / 009 PROPOSED SITE SECTION 2A

scale : 1:100 @ a3

1 3 5
0m 2 4

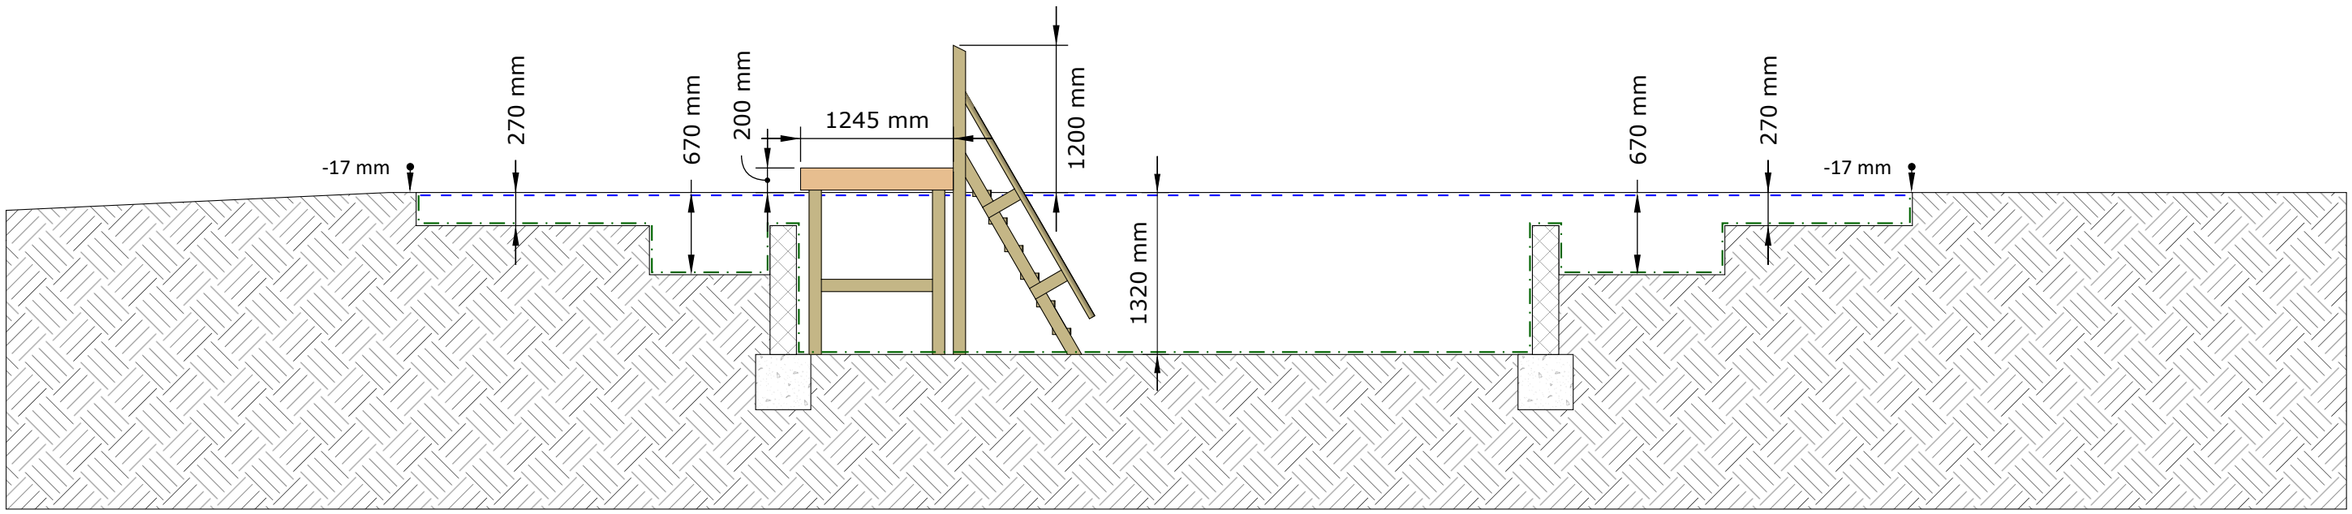

4 / 009 PROPOSED SITE SECTION 2B

scale : 1:50 @ a3

1 3 5
0m 2 4

Key:

- Concealed blockwork
- Concrete Foundation
- Earth
- xx mm — Land Levels
- Proposed water level (20 mm below pond edge)
- Liner

Client: L STREETS	Drawing Title: PROPOSED SITE SECTIONS	Drawing No. : STREET 009	Author: FG	Ponds by Michael Wheat
Date: 07/09/2026		Sheet No. : 6	Scale: REFER TO DRAWING	

Notes:

Levels shown are relative to assumed datum 0 mm. Negative values indicate levels below datum.

Levels are indicative and based on data using an assumed local datum. Exact levels to be verified on site prior to excavation.

Water level to be 20 mm below top of pond edge.

Concealed blockwork to be located below the liner and not visible once the pond is complete.

