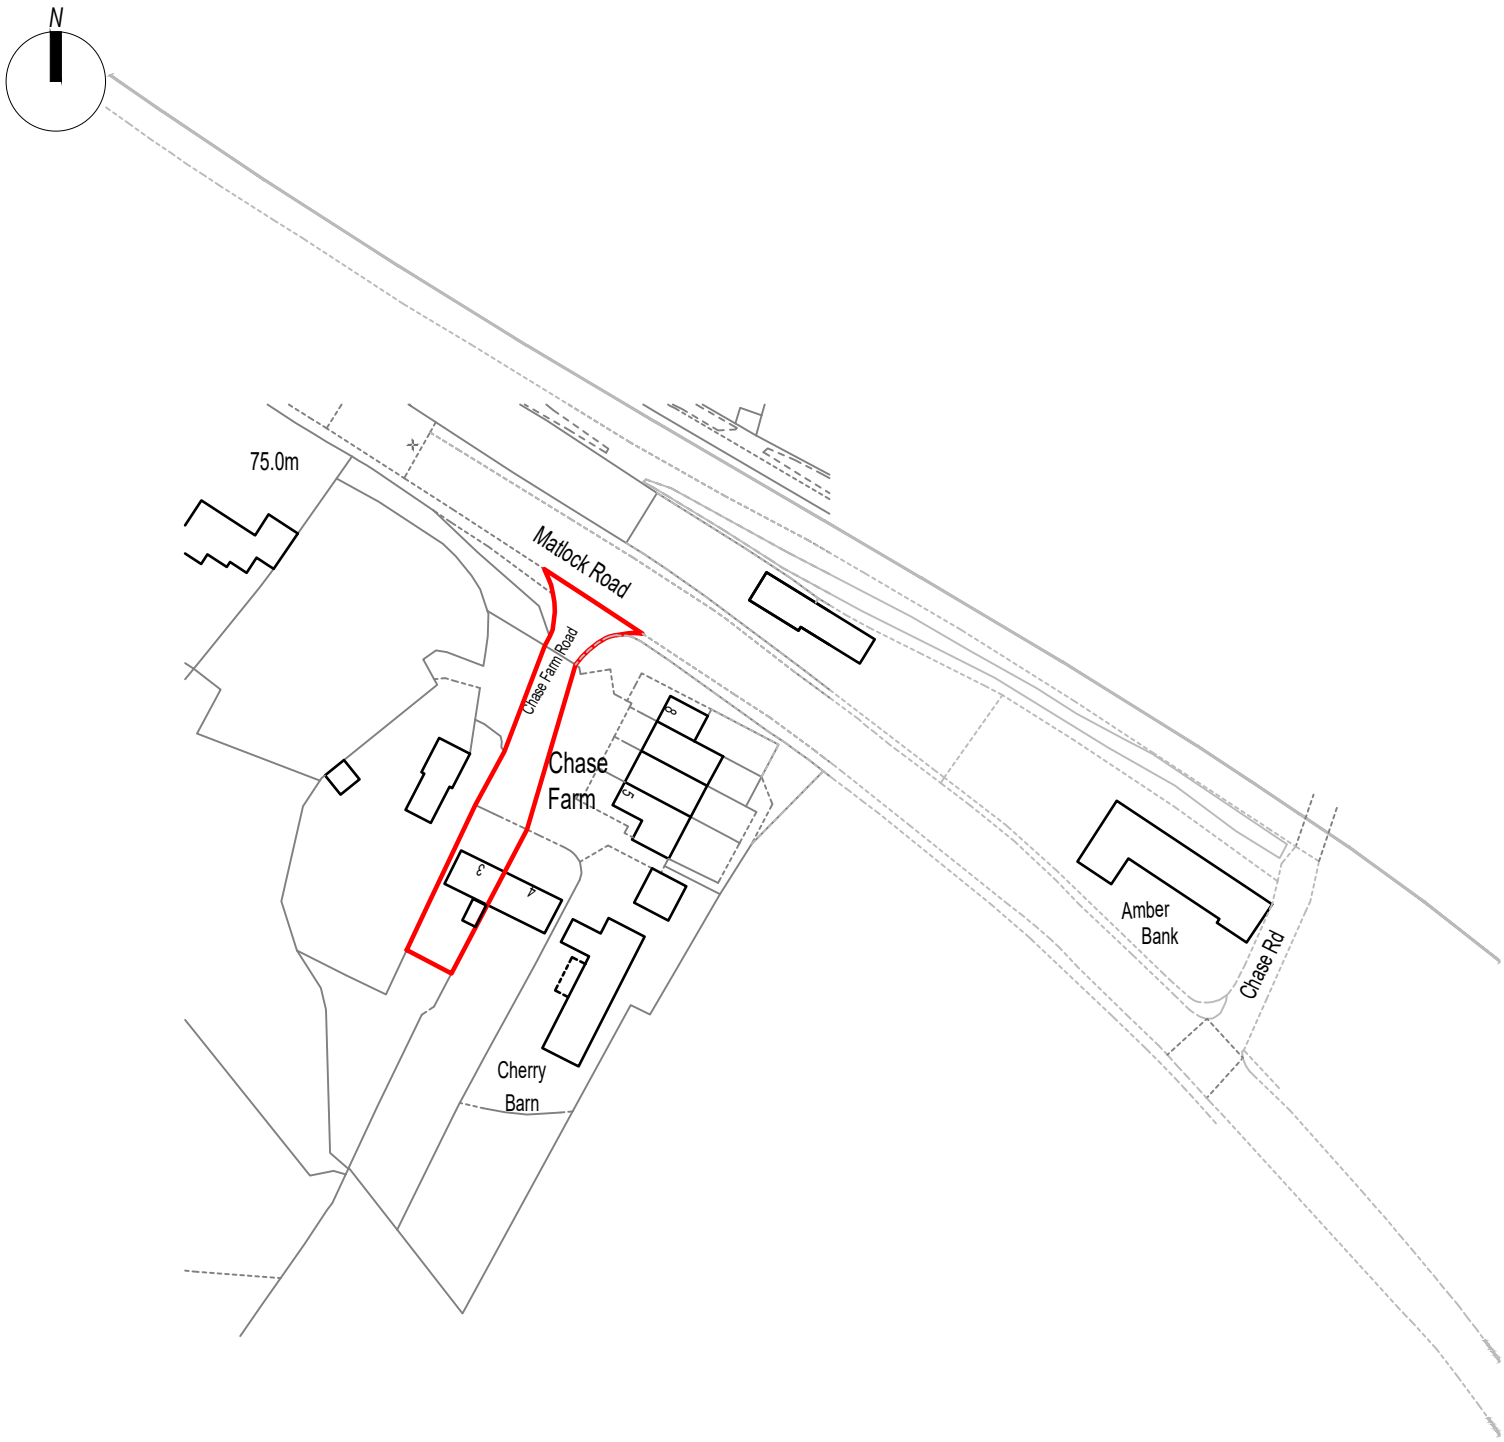


25m SCALE 1:1250

| | | | |
|---|---|---|---|
| REVB | Updates following planner comments | 09/09/26 | AC |
| REVA | Updates following planner comments | 09/09/26 | AC |

PlanningDesign
PLANNING | ARCHITECTURE | HERITAGE
Second Floor, Suite 3
Woburn House
Vernon Gate
Derby
DE1 1UL
Tel: 01332 347 371
E-mail: info@planningdesign.co.uk
www.planningdesign.co.uk

PROJECT DESCRIPTION: Cherry Cottage, Ambergate, DE56 2HH

DRAWING TITLE: Site Location Plan

CLIENT: Smith

DRAWN: Mapserve | CHECKED: JM

SCALE: 1:1250 | PAPER: A4 | DATE: July 2026

STATUS: **PLANNING**

DRAWING REF: 5998- 001

Application Site Area: 574m2

© all information copyright planning design practice ltd. all rights reserved
DRAWINGS FOR ILLUSTRATION PURPOSES ONLY **NOT INTENDED FOR CONSTRUCTION**
No dimensions to be scaled from this drawing. All dimensions to be checked and confirmed on site