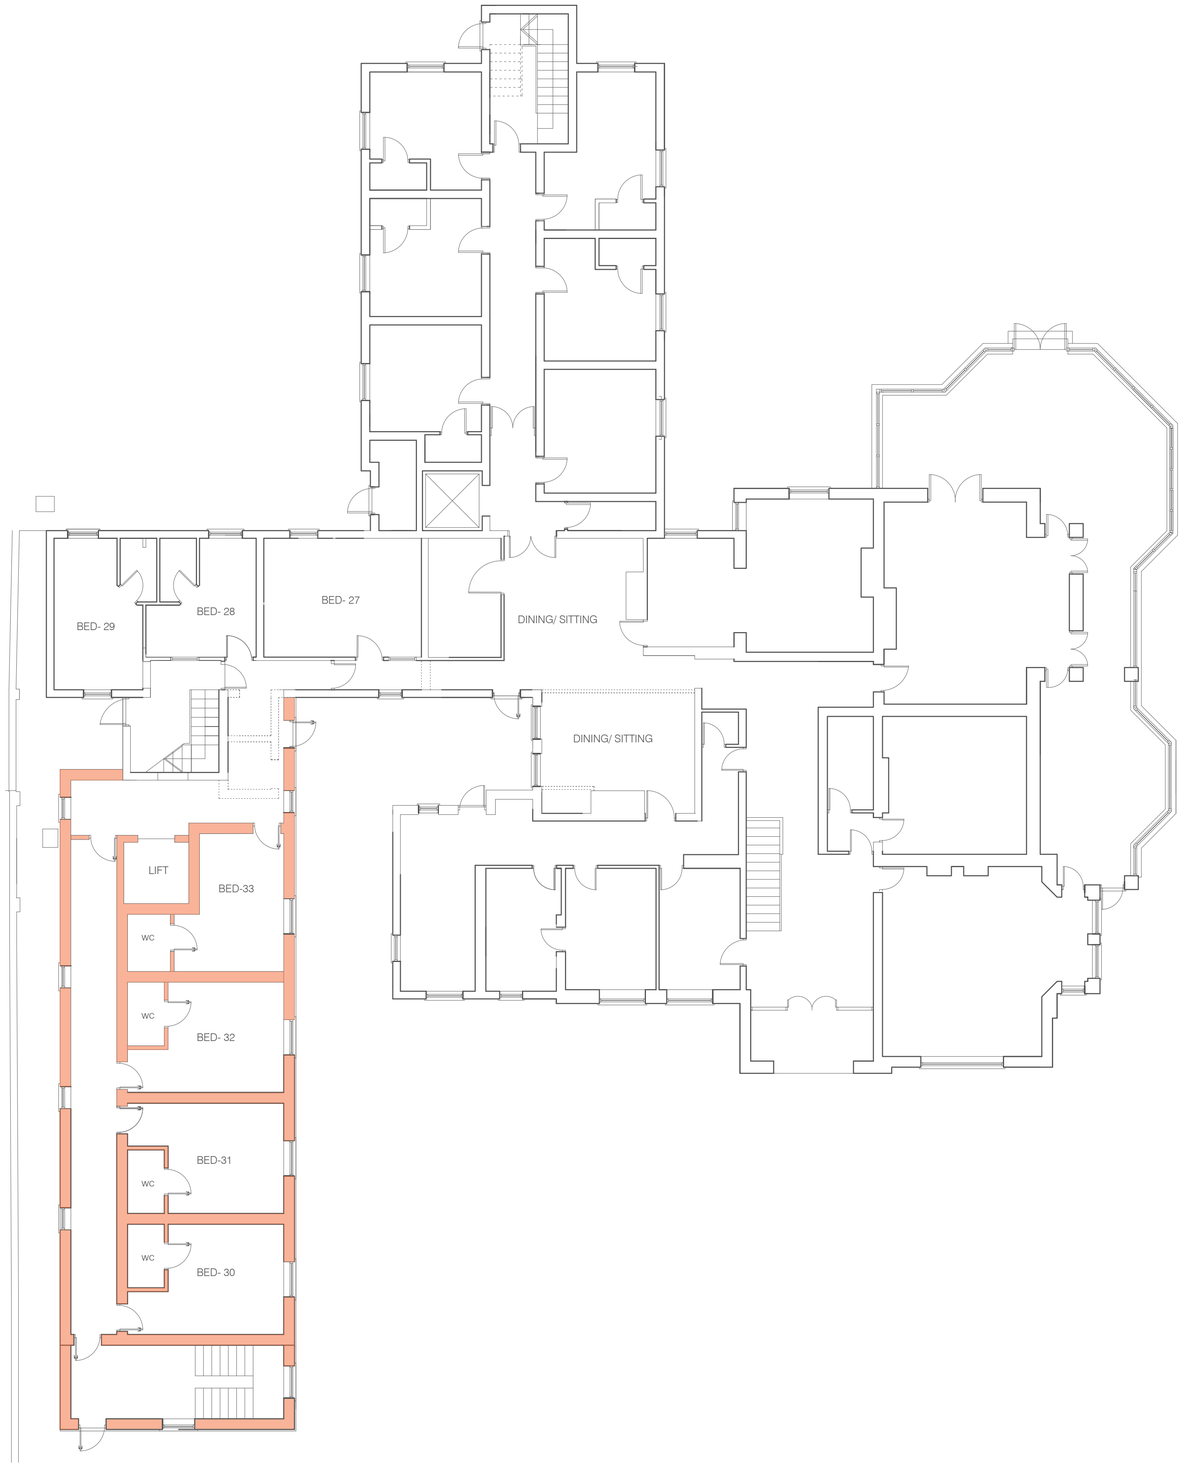

GROUND FLOOR PLAN

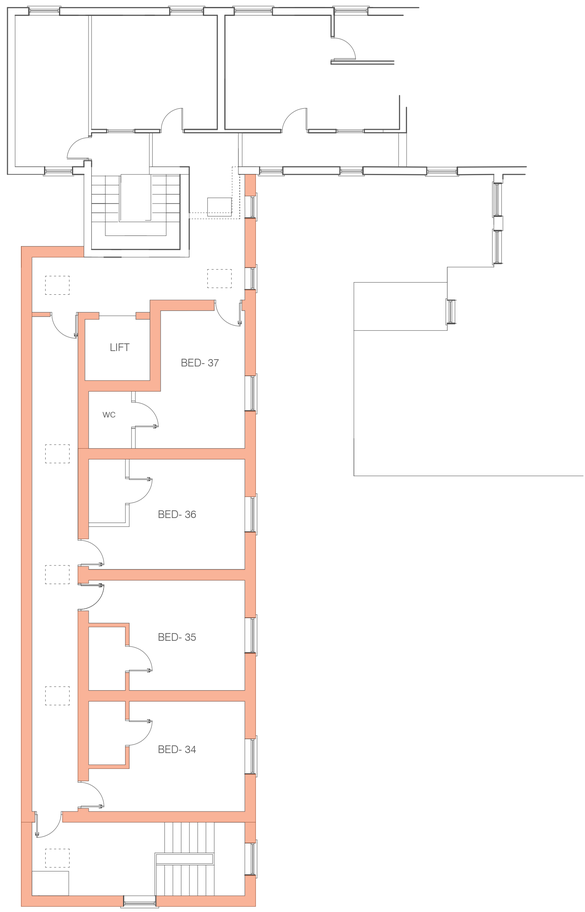

FIRST FLOOR PLAN

N

0 1 2 3 4 5m

Client

Wheathills House

Location

Wheathills House
Brun Lane,
Kirk Langley,
Ashbourne
DE6 4LU

Proposal

Extension to residential care home

Drawing

Plans as proposed

Scale	Date
A1@ 1:100	09.09.2026
Sheet No	Job Ref
	Wheat- PP01- rev A

dwad
daniel wright architectural design ltd

Ednaston Park- Painters Lane- Ashbourne-DE6 3FA
e: dan@dwad.co.uk
m: 07837774986
t: 01335 818089
www.dwad.co.uk