Elevation Plan A (front)

Cedar Door Ltd, Wimsey Way Somercotes, Alfreton, DE55 4LS

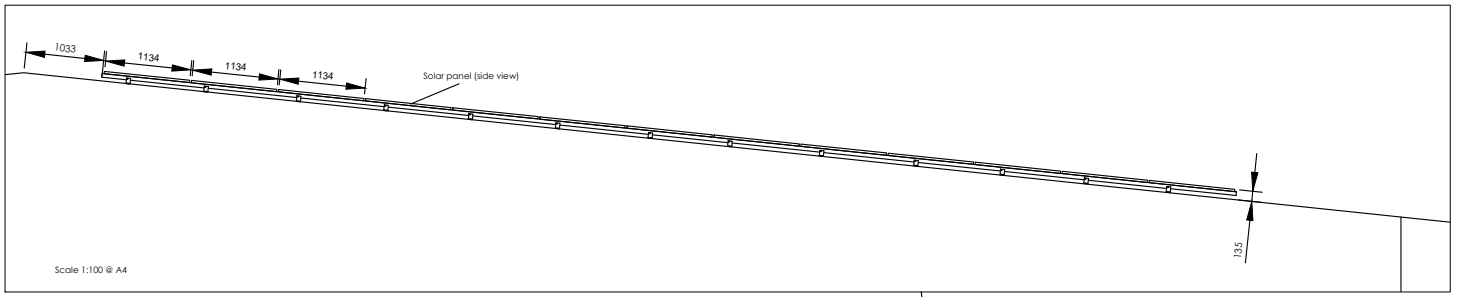

Scale 1:100 @ A4

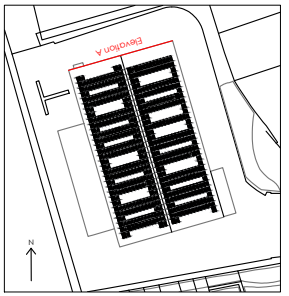

Existing

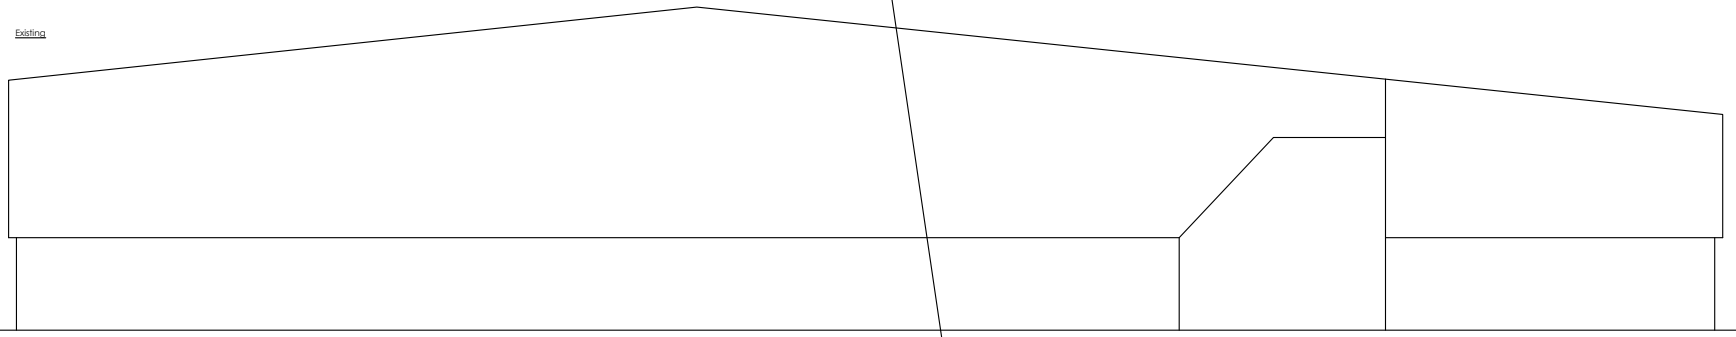

Proposed

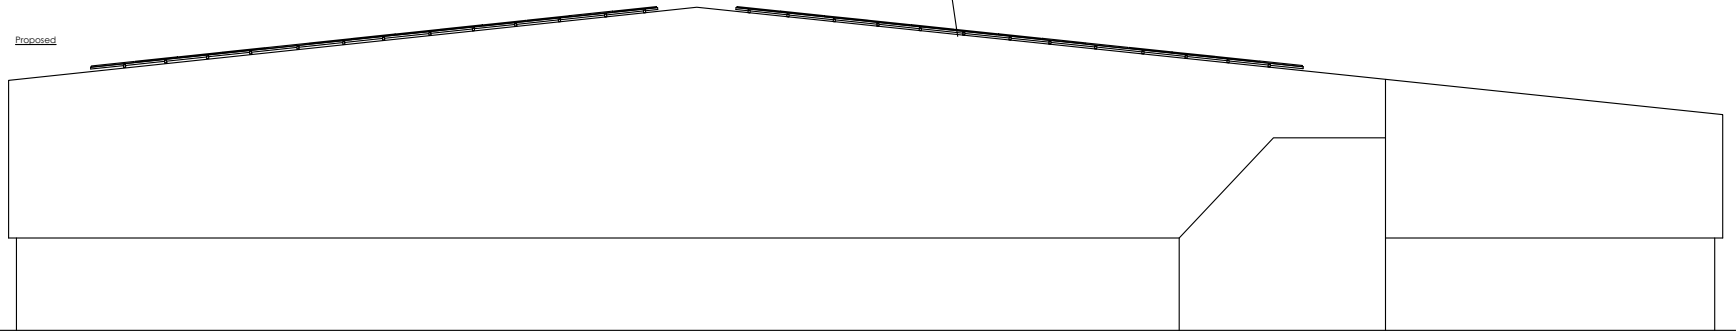

Scale (M)
0 1 2 3 4 5 10 20

Scale 1:200 @ A4

General Notes:

- Proposed roof mounted 248.4kW solar PV system comprising of 540 x Canadian Solar 460w modules
- Solar panel dimensions: 1762mm x 1134mm x 30mm
- Solar panel modules have 2mm heat strengthened glass front cover with anti-reflective coating to reduce glare
- Solar panels to be installed over 1m from the external edge of the roof

Work Order: 7437

Site Address:
Cedar Door Ltd
Wimsey Way
Somercotes
Alfreton
DE55 4LS

Firm Name & Address:
Geo Green Power Ltd
Unit 1
Bradmore Business Park
Loughborough Road
Bunny
NG11 6QA

Telephone: 0800 988 3188
Website: www.geogreenpower.com

Rev.	Description	Date
1		
2		
3		
4		
5		
6		
7		
8		

Date: 08/09/2026
DWG reference: 7437/ElevA/1